



Planning & Zoning Board Regular Meeting

Agenda

March 5, 2024 @ 6:00 PM

City Hall Commission Chambers
401 S. Park Avenue

welcome

Agendas and all backup material supporting each agenda item are accessible via the city's website at cityofwinterpark.org/meetings/ and include virtual meeting instructions.

assistance & appeals

Persons with disabilities needing assistance to participate in any of these proceedings should contact the City Clerk's Office ([407-599-3277](tel:407-599-3277)) at least 48 hours in advance of the meeting.

"If a person decides to appeal any decision made by the Board with respect to any matter considered at this hearing, a record of the proceedings is needed to ensure that a verbatim record of the proceedings is made, which record includes the testimony and evidence upon which the appeal is to be based." (F.S. 286.0105).

please note

Times are projected and subject to change.

1. **Call to Order**
2. **Consent Agenda**
 - a. Approve the minutes of February 6, 2024. 1 minute
3. **Public Comments (for items not on the agenda): Three minutes allowed for each speaker**
4. **Public Hearings (Public participation and comment on these matters must be in person.)**
 - a. **SPR #24-02. Request of Z Properties for:** Approval to construct a new, two-story, 11,728 square-foot, single-family home located at 1602 Summerland Avenue on Lake Maitland, zoned R-1AAA. 5 minutes
 - b. **Request of Andrea Jacobs on behalf of the Villa Vienda Condominium at 221 Holt Avenue for:** Conditional Use approval to allow five of the six existing condominiums to be used as a bed and breakfast, zoned R-3. 15 minutes
 - c. **Request of City of Winter Park for:** An Ordinance of the City of Winter Park, Florida amending Chapter 58, "Land Development Code", Article III, "Zoning" to assess and update the zoning regulations and development standards for single-family zoned properties following the 2023 revisions. 10 minutes
 - d. **Request of the City of Winter Park to:** Approve the CRA Plan Modification & Update. 10 minutes
5. **Action Items**
6. **Non-Action Items**
7. **Staff Updates**
8. **Board Comments**
9. **Upcoming Agenda Items**
10. **Adjournment**



Planning & Zoning Board

agenda item

item type

Consent Agenda

meeting date

March 5, 2024

prepared by

Mary Bush, Administrative Coordinator III

approved by**subject**

Approve the minutes of February 6, 2024.

motion | recommendation**background****strategic objectives****alternatives | other considerations****fiscal impact****attachments**

1. Draft Planning & Zoning Board Regular Meeting Minutes



Planning & Zoning Board Regular Meeting Minutes

February 6, 2024 at 6:00 PM

City Hall Commission Chambers
401 S. Park Avenue

Present

David Bornstein, Michael Spencer, Warren Lindsey, Vashon Sarkisian, Jim Fitch

Absent

Alex Stringfellow, Melissa Vickers

Staff Present

Director of Planning and Zoning Allison McGillis, Planning Consultant Jeff Briggs, Senior Planner/Zoning Official John Harbilas, Planner Nicholas Lewis, Planner Corinna Lundgren, and Administrative Coordinator Mary Bush

1. Call to Order

Chairman Bornstein called the meeting to order at 6:00 p.m.

2. Consent Agenda

- a. Approve the minutes of January 17, 2024.

Motion made by Warren Lindsey; seconded by Jim Fitch to approve the January 17, 2024 meeting minutes.

The motion carried unanimously by a 5-0 vote. (Alex Stringfellow and Melissa Vickers were absent from the meeting.)

3. Public Comments (for items not on the agenda): Three minutes allowed for each speaker

No one from the public wished to speak. The public hearing was closed.

4. Public Hearings (Public participation and comment on these matters must be in person.)

- a. **Request of Edward Bharath for:** Approval to construct a new, two-story, 852 square-foot addition to the existing single-family home located at 2430 Venetian Way on the Venetian Canal of Lake Maitland, zoned R-1AA.

Mr. Lewis provided a summary of the request. He reviewed the area map, aerial, and site plan for the project. He discussed the front, side, and canal front setbacks for the property along with the floor-area-ratio and impervious lot coverage. He noted that the impervious coverage requirement is being met. He also noted that the project is a renovation of an existing house that is non-conforming. He then explained that because the renovation will not exceed 50% of the valuation costs of the structure as allotted by the Orange County Property Appraiser, the applicant is able to keep the non-conformities of the south side and rear setbacks. He added that staff had received a detailed breakdown of the cost estimate, which was approved and meets the standards of the City's Building and Permitting Department. Mr. Lewis went on to note that the proposed single story porch falls closely in line with the adjacent houses on either side of the property and views on the southern lot line are mitigated by an existing vegetation buffer. He then reviewed the proposed elevations, demo floor plan, and first and second floor plans. He then continued discussion on the lakefront criteria of approval, expressing that no trees would be removed and there were no issues with views from the lake. He indicated that the applicant's proposed stormwater retention swale is too close to two oak trees on the property, so staff added a condition that the stormwater swale be moved away from the trees and also rounded into a more natural shape and grade. Mr. Lewis noted that the neighbor to the north was in favor of the applicant's plans but wanted the existing eight-foot Podocarpus hedge on the north side lot line not to be extended to avoid interference with their views across the canal. He added that staff was including a condition that the hedge not be extended beyond its current location. He then indicated that the applicant had already started work on the project without the Planning & Zoning Board's approval and the City's Building Department's permit review process. He also indicated that the Building Department had taken all steps necessary to make sure that the work ceased and had been done properly and that anything done in the future would first have approval through both the Planning & Zoning Board and the permitting process.

Staff recommendation was for approval with the following conditions:

1. That the Podocarpus hedge on the north side lot line does not extend towards the canal front beyond the existing hedge line to avoid degradation of the traditional views of the water by the neighbors.
2. That the swale locations be redrawn into a more natural shape and that "swale #1" be adequately setback from the existing two oak trees that currently fall within its location per approval by the City's Urban Forestry and Public Works Departments.

The Board inquired about how far the proposed home would be from the waterline, if the home is currently on a sewer or septic system, if a new septic tank could be required, and if fines had been levied for the applicant's premature start of construction on the home.

The applicant, Edward Bharath at 3670 Wilde Avenue, Winter Park, FL 32792 addressed the Board. He indicated that he was in agreeance with what had been presented by staff for the request.

No one wished to speak. The public hearing was closed.

The Board asked if the request needed to be re-advertised because of the premature start of construction. Staff replied that it did not need to be re-advertised.

Motion made by Vashon Sarkisian, seconded by Jim Fitch, for approval to construct a new, two-story, 852 square-foot addition to the existing single-family home located at 2430 Venetian Way on the Venetian Canal of Lake Maitland, zoned R-1AA with the following conditions:

- 1. That the Podocarpus hedge on the north side lot line does not extend towards the canal front beyond the existing hedge line to avoid degradation of the traditional views of the water by the neighbors.**
- 2. That the swale locations be redrawn into a more natural shape and that "swale #1" be adequately setback from the existing two oak trees that currently fall within its location per approval by the City's Urban Forestry and Public Works Departments.**

The motion carried unanimously by a 5-0 vote. (Alex Stringfellow and Melissa Vickers were absent from the meeting.)

- b. **Request of Clermont Investment LLC for:** Conditional Use approval for a 170 seat restaurant, for the property at 610 W Morse Boulevard, zoned C-3A.

Mr. Harbilas provided a summary of the item. He noted that the restaurant The Coop had been located on the property until it closed down last year. He added that now the applicant was looking to lease the property for restaurant use again. He indicated that the restaurant has a 170 seat capacity. He also indicated that the property has 28 parking spaces onsite and that the applicant has secured a 10-year lease for an additional 29 parking spaces at a church across the street from the property.

Staff recommendation was for approval.

No one from the public wished to speak. The public hearing was closed.

Motion made by Warren Lindsey, seconded by Michael Spencer, for Conditional Use approval for a 170 seat restaurant, for the property at 610 W Morse Boulevard, zoned C-3A.

The motion carried unanimously by a 5-0 vote. (Alex Stringfellow and Melissa Vickers were absent from the meeting.)

- c. **Request of McCraney Property Company for:** Conditional Use approval under the provisions of the Orange Avenue Overlay in order to build a new 3-story, 29,500-square-foot office building on the vacant 1.88 acres located at 1100 Orange Avenue.

Mrs. McGillis noted that earlier in the day before the meeting, the applicant provided staff with an alternate site plan for the project substantially different from the one that was included in the Board's meeting packet. She explained that the City has a code provision affirming that anything produced by an applicant after the Board's meeting packet has gone out cannot be heard at the corresponding public hearing. She further explained that if the applicant wanted to move forward with the alternate site plan, the request would need to be re-advertised for a subsequent meeting.

City Attorney Langley addressed the Board and explained that Florida Land Development Code Section 58-90G, the provision that governs conditional use applications, clearly provides that the board only consider the plans that are in their agenda packet. He added that if there's a substantial change to the plans by the applicant, then the Board must not act until they receive the revised plans and the public is able to see the revised plans. He further explained that there is another provision in the same section indicating that if there is a substantial change in the applicant's plans, the City Commission must have that plan go back to the Planning & Zoning Board before they act upon it. He expressed that it would be a waste of time to proceed with a different plan since it would be kicked back to the Board.

The applicant's attorney, Becky Wilson, at 215 N. Eola Drive, Orlando, FL 32801 addressed the Board. Attorney Wilson stated that the applicant submitted an alternate site plan in reaction to requests in the staff report regarding a roundabout and a right-of-way. She noted that the applicant was happy to move forward with the site plan as presented in the Board packet and to consider any conditions the Board wanted to include. A brief discussion ensued between the Board, City Attorney Langley, and Attorney Wilson regarding proceeding with the original site plan and adding conditions. Attorney Wilson then expressed that the applicant desired to proceed with the hearing based on the site plan that was provided in the Board packet.

Mrs. McGillis provided a summary of the item. She noted that the applicant was requesting several waivers and to vacate a deed restricted greenspace easement located on the property. She provided details of the greenspace easement and explained why it was created. She indicated that the Board would have to decide if they wanted to allow the greenspace easement to be vacated and if they wanted to allow the space to be covered with pavement or soil. She then noted that the City had

completed several traffic studies for the proposed roundabout at the Minnesota Avenue, Denning Drive, and Orange Avenue intersection to improve the traffic flow. Mrs. McGillis went on to note that the applicant was meeting the code requirements for Subarea I, the sidewalk upgrades for Denning Drive and Minnesota Avenue, stormwater retention, and parking. She then briefly spoke about the trees to be preserved and the Orange Avenue Overlay District (OAO) allowances for floor to ceiling height. She noted that a condition of approval would be needed to eliminate a few proposed parking spaces to preserve two oak trees. She continued discussion and stated that the applicant wanted a waiver of the 25% mixed use requirement of Subarea I. She then reviewed the applicant's landscape plan regarding meaningful open space and indicated that staff would like oak trees rather than palm trees used for shade. She added that the applicant had provided a shade analysis in an effort to show that palm trees provide as much shade as oak trees. Mrs. McGillis then explained that the applicant's request had been presented at the OAO Appearance Review Advisory Board meeting on January 17, 2024 and four architectural waivers were requested. She discussed each of the four waivers which were in regard to the third floor step back, the third floor overhang, articulation, and the screen wall height. She then noted that the OAO Appearance Review Advisory Board approved all requested waivers along with four additional recommendations.

Staff recommendation was to table the item until a revised site plan was produced.

The Board inquired about the applicant's request to have the greenspace easement vacated and the 10-foot third floor step back of the building meeting code requirements.

Attorney Wilson addressed the Board and provided background on the property and the greenspace easement and explained what the City would get in exchange for the open space. She then noted that the OAO came after the greenspace easement was placed on the property and then spoke about the mixed use requirements under the OAO. She indicated that the OAO is the only area of the City that has any type of architectural review requirement. She added that the OAO Appearance Review Advisory Board was in support of the architecture of the building, the waivers requested, and had expressed that the code needed to be changed regarding the screening of the A/C equipment on the roof top.

The applicant, Steven McCraney of 1216 N. Park Avenue, Winter Park, FL 32789 addressed the Board. Mr. McCraney provided some background on the project which started about 18 months ago. He indicated that the goal is to build a class A office building that will benefit the corridor to the City. He then noted that he had a volunteer community meeting regarding the project on January 25, 2024 and received positive feedback from the meeting. He added that he felt the project would provide various opportunities for employees and businesses within the City.

The Board inquired about how many people attended the community meeting out of the 284 that were invited.

A member of the applicant's architectural design team, Daniel Gordon with HuntonBrady Architects of 1111 Greenwood Street, Orlando, FL 32801 addressed the Board. Mr. Gordon spoke about the architectural details of the project. He also discussed the articulation of the building and its interaction with the streetscape and pedestrians. He noted that the recommendations made by the OAO Appearance Review Advisory Board had been added to the site plan. He indicated that the strict interpretation of the OAO guidelines would be detrimental to the quality of the building, so the OAO Review Board saw it fit to approve the applicant's requested waivers.

Chairman Bornstein requested to take a recess at 7:00 p.m. due to technical difficulties. The meeting resumed at 7:10 p.m.

Another member of the applicant's architectural design team, Maurizio Maso with HuntonBrady Architects at 333 South Garland Avenue, Orlando, FL 32801 addressed the Board and discussed the elevations for the project and the changes made per the recommendations by the OAO Appearance Review Advisory Board. He detailed the articulation of the eyebrow on the east elevation and the glass element.

Attorney Wilson addressed the Board. She spoke about the floor-area-ratio and parking for the project. She also briefly reviewed the revised site plan that was not included in the Board packet. She spoke about the changes made including those affecting the open space and the location of the building. She then continued discussion on the mixed use requirement, the City's office vacancy status, the City's code provisions that define a substantial change with regard to site plans, planting of oak trees rather than palm trees along Denning Drive, vacating the greenspace easement in exchange for maintaining the proposed meaningful open space, and allowing the zoning of only office for the project.

The Board inquired about the following:

- if a cafe had been considered for the mixed use requirement,
- how pedestrians would be able to use the meaningful open space,
- how the third floor balcony space would be utilized,
- the reason for the extra height of the mechanical screening wall,
- how far the mechanical screening wall would be from the edge of the building,
- if the applicant would be able to save the oak trees the City requires to be preserved,
- if retail on the first floor of the building had been considered,
- if the applicant had considered letting people from the park across the street

- from the project park their vehicles at the office building,
- the definition of a substantial change to a site plan,
- and if the revised site plan would be a condition of approval.

City Attorney Langley explained that because it appeared that the applicant would be keeping the same open space percentage, same parking counts, and overall just moving the building back and shifting where the open space would be, it would not trigger one of the five criteria in the code that would deem it a substantial change from what was included in the Board's agenda packet.

The Board heard public comment from the following residents.

Damien Madsen of 350 E. Kings Way, Winter Park, FL 32789; Jeff Patterson of 400 S. Park Avenue, Winter Park, FL 32789; Fred Thimm of 1234 Orange Avenue, Winter Park, FL 32789; Sara Brady of 929 Garden Drive, Winter Park, FL 32789; and David Carmany of 1008 Genius Drive, Winter Park, FL 32789.

No one else from the public wished to speak. The public hearing was closed.

The Board asked for clarification of what would be placed in the greenspace in front of the building along Denning Drive on the revised site plan. Attorney Wilson confirmed that benches and palm trees would be in the greenspace. She also noted that the office building would be moved back from the right-of-way, 46.2-feet.

The Board then briefly expressed their thoughts on the request. The majority of the Board expressed favor for the revised site plan, although, there was also a concern expressed that the changes needed to be further discussed prior to the Board making a final decision.

Motion made by Warren Lindsey, seconded by Jim Fitch, to table the request to the March 5, 2024 Planning & Zoning Board meeting.

The motion failed by a 2-3 vote. (In Favor: Warren Lindsey and Jim Fitch. Opposed: Vashon Sarkisian, Michael Spencer, and David Bornstein. Melissa Vickers and Alex Stringfellow were absent from the meeting.)

The Board asked to review the recommendations from staff again. Mrs. McGillis went over the recommendations with the changes from the revised site plan submission.

Attorney Wilson recommended a motion that would encompass what the applicant was proposing and what staff had concerns about. She noted that the applicant would agree to provide the right-of-way that the City requested for the roundabout.

A brief discussion ensued about the articulation waivers for the project and clarification of what the Board motion would entail.

Motion made by Michael Spencer, seconded by Vashon Sarkisian, for Conditional Use approval under the provisions of the Orange Avenue Overlay in order to build a new 3-story, 29,500-square-foot office building on the vacant 1.88 acres located at 1100 Orange Avenue, with the following waivers and conditions:

Architectural Waivers:

- **Articulation – Elevations do not conform to the requirement to provide articulation offset four feet, material change, window, entryway or other breakup of the building façade at least every 30 feet, both vertically and horizontally.**
- **Screen wall height – 59’ requested where 53’ is the max allowed to hide the 12-foot-tall mechanical equipment from the right-of-way, subject to Building Official approval.**

Conditions:

- **That the setback for the right-of-way for a future roundabout be provided.**
- **That the 25% mixed use requirement be waived.**
- **That the open space easement be removed in favor of the open space shown on the revised plan.**
- **That the palm trees at Denning Drive and Minnesota Avenue be replaced with oak trees or another shade tree as approved by Urban Forestry.**
- **That the parking space next to the tree along Minnesota frontage be removed and the 16-inch oak tree within the green space easement be preserved.**

The motion carried unanimously by a 5-0 vote. (Melissa Vickers and Alex Stringfellow were absent from the meeting.)

- d. **Request of Andrea Jacobs on behalf of the Villa Vienda Condominium at 221 Holt Avenue for:** Conditional Use approval to allow for the six existing condominiums to be used as a bed and breakfast, zoned R-3.
APPLICATION WITHDRAWN FOR RE-ADVERTISING

Mrs. McGillis expressed to the Board that the item had been withdrawn for re-advertising.

5. Action Items

6. Non-Action Items

7. Staff Updates

8. Board Comments

9. Upcoming Agenda Items

10. Adjournment

The meeting adjourned at 8:06 p.m.

ATTEST:

/s/ Mary Bush



Planning & Zoning Board

agenda item

item type

Public Hearings (Public participation and comment on these matters must be in person.)

meeting date

March 5, 2024

prepared by

Nicholas Lewis, Planner II

approved by

Allison McGillis, Director of Planning and Zoning

subject

SPR #24-02. Request of Z Properties for: Approval to construct a new, two-story, 11,728 square-foot, single-family home located at 1602 Summerland Avenue on Lake Maitland, zoned R-1AAA.

motion | recommendation

Staff recommendation is for approval of the request.

background

The applicant, Z Properties, on behalf of the homeowner, is requesting approval to construct a new, two-story, 11,728 square-foot single-family home located at 1602 Summerland Avenue on Lake Maitland. The property is zoned R-1AAA and the unsubmerged portion of the property is 67,822 square feet in size. The proposed impervious lot coverage of 20,402 square feet is 30% of the total lot, which is under the maximum 50% as the code allows. The maximum Floor Area Ratio (FAR) for properties over 12,500 square feet in size is 35% of the lot area or 5,000 square feet, whichever is greater. The applicant is proposing an 11,728 square-foot home which equates to a FAR of 17%, well under this requirement.

The applicant is seeking an encroachment into the side setback for the second-story on the north side to allow ample room for the crowns of the two specimen trees located within the proposed courtyard. The required second-story setback is 40-feet and the proposed second-story setback is 34.5-feet. Because the building is located beyond the adjacent structures, the existing landscape buffer along the northern lot line, and the fact that the building is still over 30-feet away from the lot line, staff feels that this request is appropriate in order to make sure the two specimen trees are given ample room to grow and remain unharmed by construction.

Lakefront Review Criteria:

Tree Preservation

The purpose and intent of the lakefront lots section of the code states that existing trees shall

be preserved to the degree reasonably possible. No trees are being removed as part of this request and therefore, the applicant meets this criterion. This lot proposes a unique challenge in the fact that specimen trees are abundant on the property, many of which are located in the buildable area of the lot. It is the applicant's desire to keep all specimen trees and has designed the structure around several trees on the lot. The applicant has been in contact with Urban Forestry to ensure construction does not harm the trees located close to the structure in an effort to avoid removal and mitigation of those specimens.

Views from the Lake

The code direction is to minimize the height and extend of stem walls or retaining walls facing the lake. Generally, the policy does not permit walls/swimming pool decks facing the lake in excess of three feet in height. This plan complies with that provision. The lot is very flat and no such component is being proposed with the request. The proposed swimming pool, which meets the minimum required setback, will be at grade.

Views of the Neighbors

The code direction is to minimize the degradation of traditional views across properties by new houses, additions, second-story additions, etc., alongside property lines toward the lake that may block traditional views of the neighbors.

The required lakefront setback is made up of the average of the two waterfront structures neighboring the subject property. In this instance, the average is 68-feet from the ordinary high-water line. The proposed structure has a lakefront setback of 81-feet, 2-inches. The proposal sits behind both neighboring structures and is significantly setback compared to the previous structure (43-feet). Therefore, staff believes that the proposed structure does not infringe on the traditional views of the neighbors.

Stormwater Retention

The code requires the retention of stormwater. The amount of impervious surface on the lot determines the needed depth/size of the retention. In this case, the applicants are proposing multiple swale retention areas on the property to meet the required stormwater storage.

Summary

Overall, the plans, in conjunction with the conditions of approval, meet the intent of the lakefront review criteria. The proposal also meets all single-family code requirements, except the second-story side setback. However, the lesser setback still sits over 30-feet away from the neighboring lot line and is necessary to ensure enough room for the crowns of the two specimen trees located in the proposed courtyard.


strategic objectives

alternatives | other considerations

fiscal impact

attachments

1. 1602 Summerland Ave - Area View
2. 1602 Summerland Ave - Aerial View
3. 1602 Summerland Ave - Lakefront Table
4. 1602 SUMMERLAND ARCH SET 2.26.24 final r

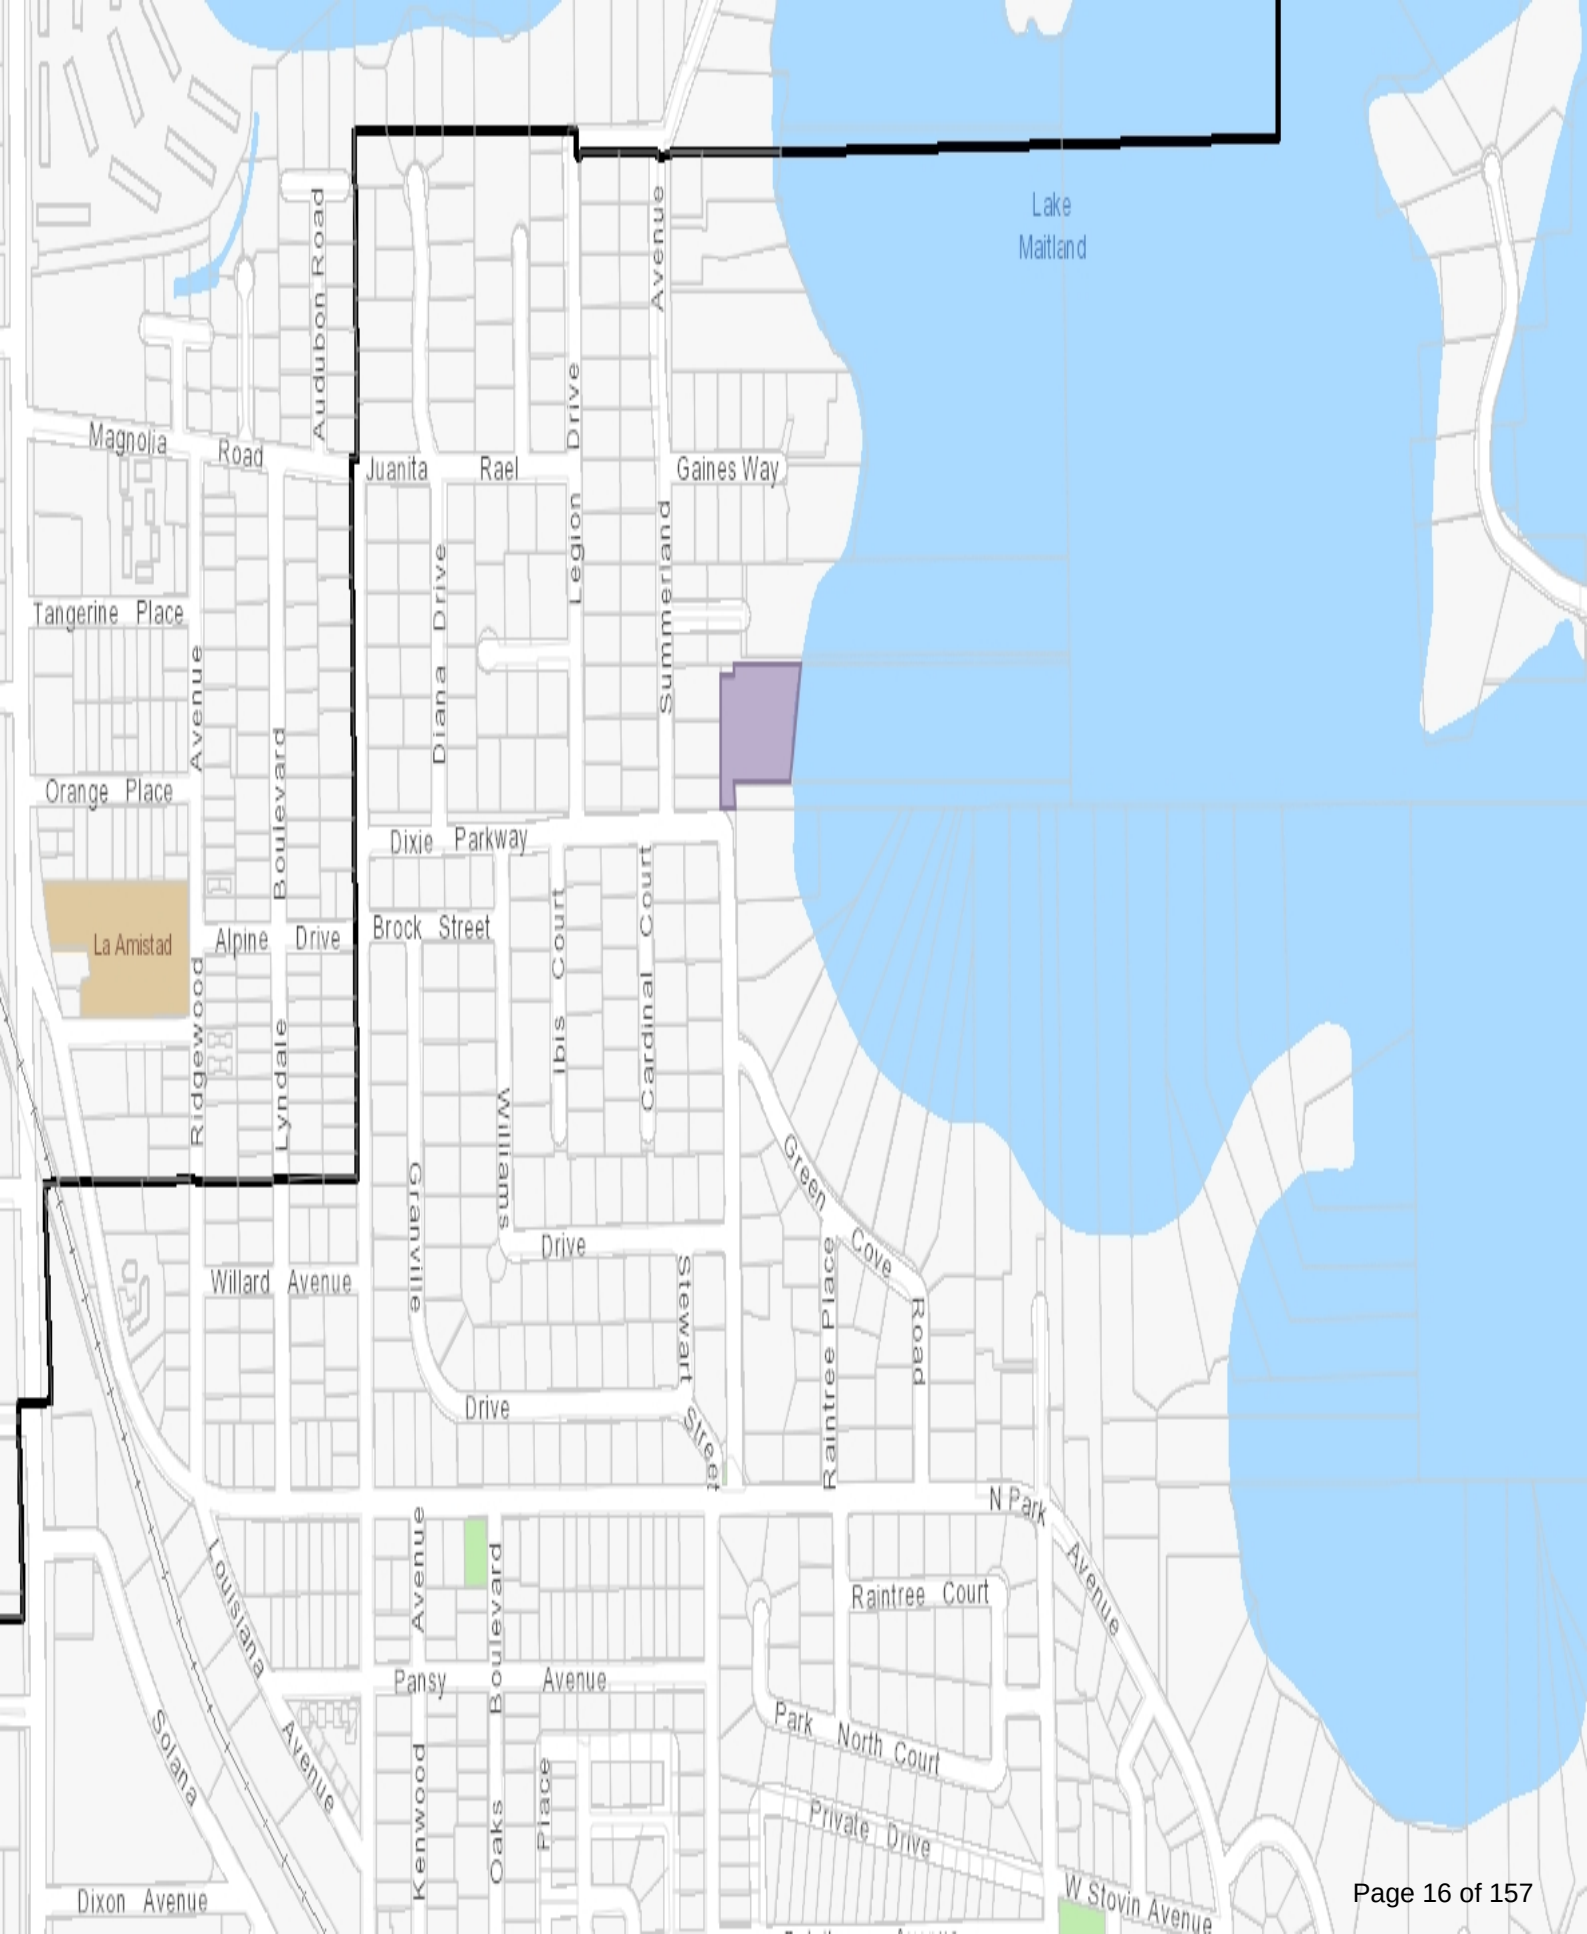



Winter Park

SUMMER WAY

Orange C

SUMMERLAND AVENUE

Lake
Maitland

Lakefront Site Plan Review: 1602 Summerland Ave

	R-1AAA Requirements	Existing	Proposed
Zoning	N/A	R-1AAA	R-1AAA
Future Land Use	N/A	SFR	SFR
Lot Width	150 ft.	230 ft., 1 in.	230 ft., 1 in.
Lot Depth	N/A	281 ft., 5 in. (avg.)	281 ft., 5 in. (avg.)
Lot Area	25,000 sf	67,822 sf	67,822 sf
Floor Area Ratio	35% (23,738 sf)	18% (12,410 sf)	17% (11,728 sf)
Impervious Lot Coverage	50% (33,911 sf)	-	30% (20,402 sf)
Front Setback	20 ft.	120 ft.	106 ft., 10 in.
Side Setbacks (1st floor/2nd floor)	30 ft./40 ft.	21 ft./21 ft. (south) 83.6 ft./125 ft. (north)	30 ft./160.5 ft. (south) 34.3 ft./ 34.3 ft. (north)
Lakefront Setbacks	68 ft. (avg.)	43 ft.	81 ft., 2 in.

RESIDENCE DESIGN PROPOSAL

1602 SUMMERLAND AVE, WINTER PARK, FL 32789



Casa Florida

1602 Summerland Ave

Project No.

Project Number

albaENGINEERING

C.A. #30556

DANIEL SOUTER, P.E.
P.E.# 63901
P.O. BOX 547774
ORLANDO, FL 32854
PHONE: (407) 421-4866

Developer

Name

Address

Address

Tel:

Email

Z PROPERTIES

219 W Comstock Ave, Winter Park,

FL 32789

407.929.3303

Zane@zpropertiesinc.com

Design:

Name

Address

Address

Tel:

Email

Z PROPERTIES

219 W Comstock Ave, Winter Park,

FL 32789

407.929.3303

Zane@zpropertiesinc.com

Structure:

Name

Address

Address

Tel:

Email

ALBA ENGINEER

731 W. Smith Street

Orlando, FL 32804

(407) 421-4866

dsouter@alba-eng.com

Trusses:

Name

Address

Address

Tel:

Email

K & M TRUSS INC

2928 N Orange Blossom Trail,

Zellwood, FL 32798

(407) 880-4551

keith@kmtruss.com

Landscape Architect:

Name

Address

Address

Tel:

Email

Civil:

Name

Address

Address

Tel:

Email

Pools: NOT PART OF PERMIT SET

Name

Address

Address

Tel:

Email

-

-

-

-

Interior Design: NOT PART OF PERMIT SET

Name

Address

Address

Tel:

Email

-

-

-

-


Rev.	Date

ALL DRAWINGS AND WRITTEN MATERIAL APPEARING HEREIN CONSTITUTE THE ORIGINAL AND UNPUBLISHED WORK OF Z PROPERTIES INC., AND MAY NOT BE DUPLICATED, USED, OR DISCLOSED WITHOUT THE EXPRESS WRITTEN CONSENT OF Z PROPERTIES INC.

Date	2/26/2024 4:40:21 PM
------	----------------------

Scale
Cover

A000

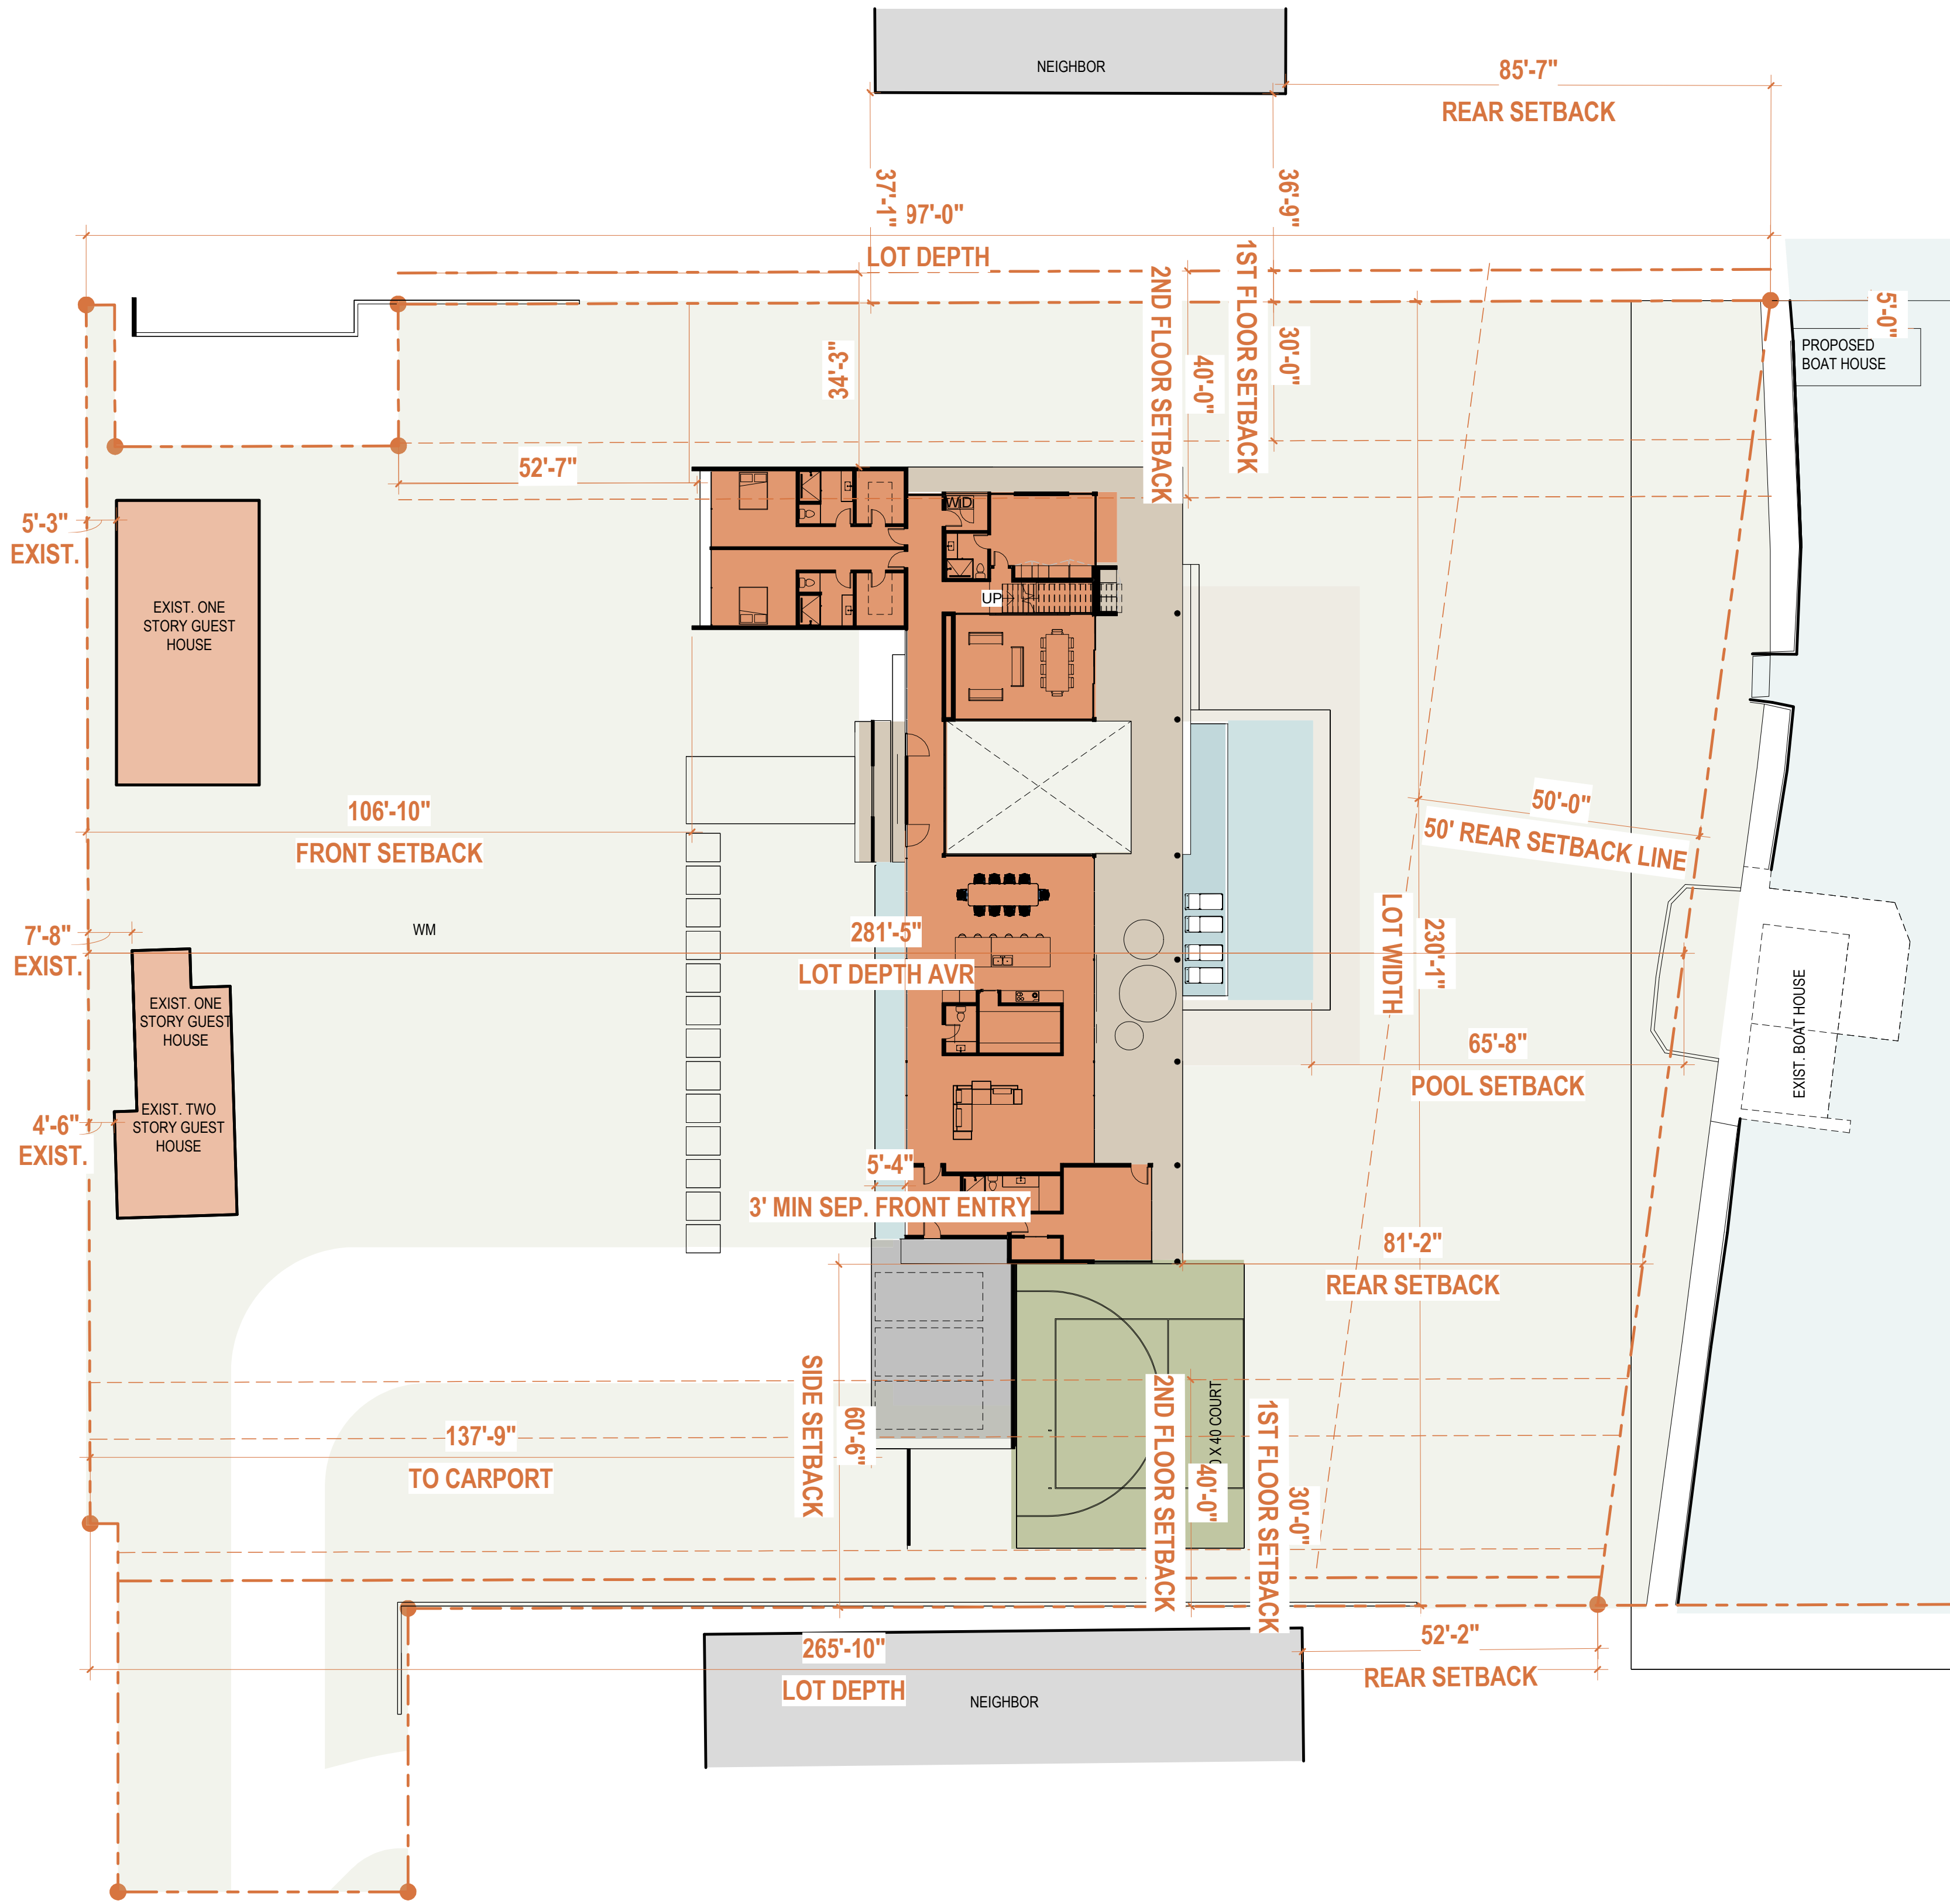

1 LOT COVERAGE DIAGRAM
1" = 20'-0"

PROJECT DATA

PARCEL ID 31-21-30-8488-00-501
CITY WINTER PARK
ACREAGE 7.15

PROPERTY DESCRIPTION
J E SWINDLEY SUB C/43 BEG 6 FT W OF SW COR LOT E RUN N 280 FT E TO E LINE LOT E S TO PT 55 FT N SE COR LOT E W TO PT 55 FT N & 26 FT E OF POB S TO PT 26 FT E OF POB W TO BEG & BEG 6 FT W OF SW COR OF LOT E RUN N 280 FT W 30 FT S, 215 FT E 5 FT M/L S 65 FT E TO POB (LESS FROM SE COR OF NW1/4 OF SW1/4 RUN W 31 FT N 255.56 FT FOR POB TH RUN N 25 FT E 50 FT S 25 FT W 50 FT TO POB)

ZONING
R-1AAA

TOTAL DRYLAND
67,822 SF

R-1AAA	REQUIREMENTS	EXISTING	PROPOSED
ZONING		R-1AAA	R-1AAA
FUTURE LAND USE		SFR	SFR
LOT WIDTH		230'-1"FT.	N/A
LOT DEPTH		281'-5" FT. (AVG.)	N/A
LOT AREA		67,8221 SF	N/A
FLOOR AREA RATIO	35% (23,738 SF)	N/A	17% (11,728 SF)
IMPERVIOUS LOT COVERAGE	50% (33,911 SF)	N/A	30% (20,402 SF)
FRONT SETBACK	20% 56'-2"	N/A	106'- 10" FT
SIDE SETBACKS			
1ST FLOOR	30 FT EA	N/A	34'-3" FT/ 60'-6" FT
2ND FLOOR	40 FT EA	N/A	34'-6" FT/40' FT
LAKEFRONT SETBACKS	65 FT(AVG.) > 50'	N/A	81'-2" FT

FLOOR AREA RATIO

DRYLAND	67,822 SF
ALLOWED	23,738 SF (35%)
MAIN RESIDENCE	
1ST FLOOR	5,000 SF
2ND FLOOR	1,780 SF
EXIST. ACC. BLDGS	2,098 SF
COVERED CARPORT	700 SF
COVERED DECK	2150 SF
TOTAL	11,728 SF 17%



Casa Florida

1602 Summerland Ave

Project No.

Project Number

albaENGINEERING

DANIEL SOUTER, P.E.
P.E.# 63901
P.O. BOX 547774
ORLANDO, FL 32854
PHONE: (407) 421-4866

C.A. #30556

Developer

Name

Address

Address

Tel:

Email

Z PROPERTIES

219 W Comstock Ave, Winter Park, FL 32789

407.929.3303

Zane@zpropertiesinc.com

Design:

Name

Address

Address

Tel:

Email

Z PROPERTIES

219 W Comstock Ave, Winter Park, FL 32789

407.929.3303

Zane@zpropertiesinc.com

Structure:

Name

Address

Address

Tel:

Email

ALBA ENGINEER

731 W. Smith Street

Orlando, FL 32804

(407) 421-4866

dsouter@alba-eng.com

Trusses:

Name

Address

Address

Tel:

Email

K & M TRUSS INC

2928 N Orange Blossom Trail,

Zellwood, FL 32798

(407) 880-4551

keith@kmtruss.com

Landscape Architect:

Name

Address

Address

Tel:

Email

Civil:

Name

Address

Address

Tel:

Email

Pools: NOT PART OF PERMIT SET

Name

Address

Address

Tel:

Email

Interior Design: NOT PART OF PERMIT SET

Name

Address

Address

Tel:

Email

Rev.	Date

ALL DRAWINGS AND WRITTEN MATERIAL APPEARING HEREIN CONSTITUTE THE ORIGINAL AND UNPUBLISHED WORK OF Z PROPERTIES INC., AND MAY NOT BE DUPLICATED, USED, OR DISCLOSED WITHOUT THE EXPRESS WRITTEN CONSENT OF Z PROPERTIES INC.

Date 2/26/2024 4:40:27 PM

Scale 1" = 20'-0"


Project Data

A002

Sheet No.



AERIAL VIEW

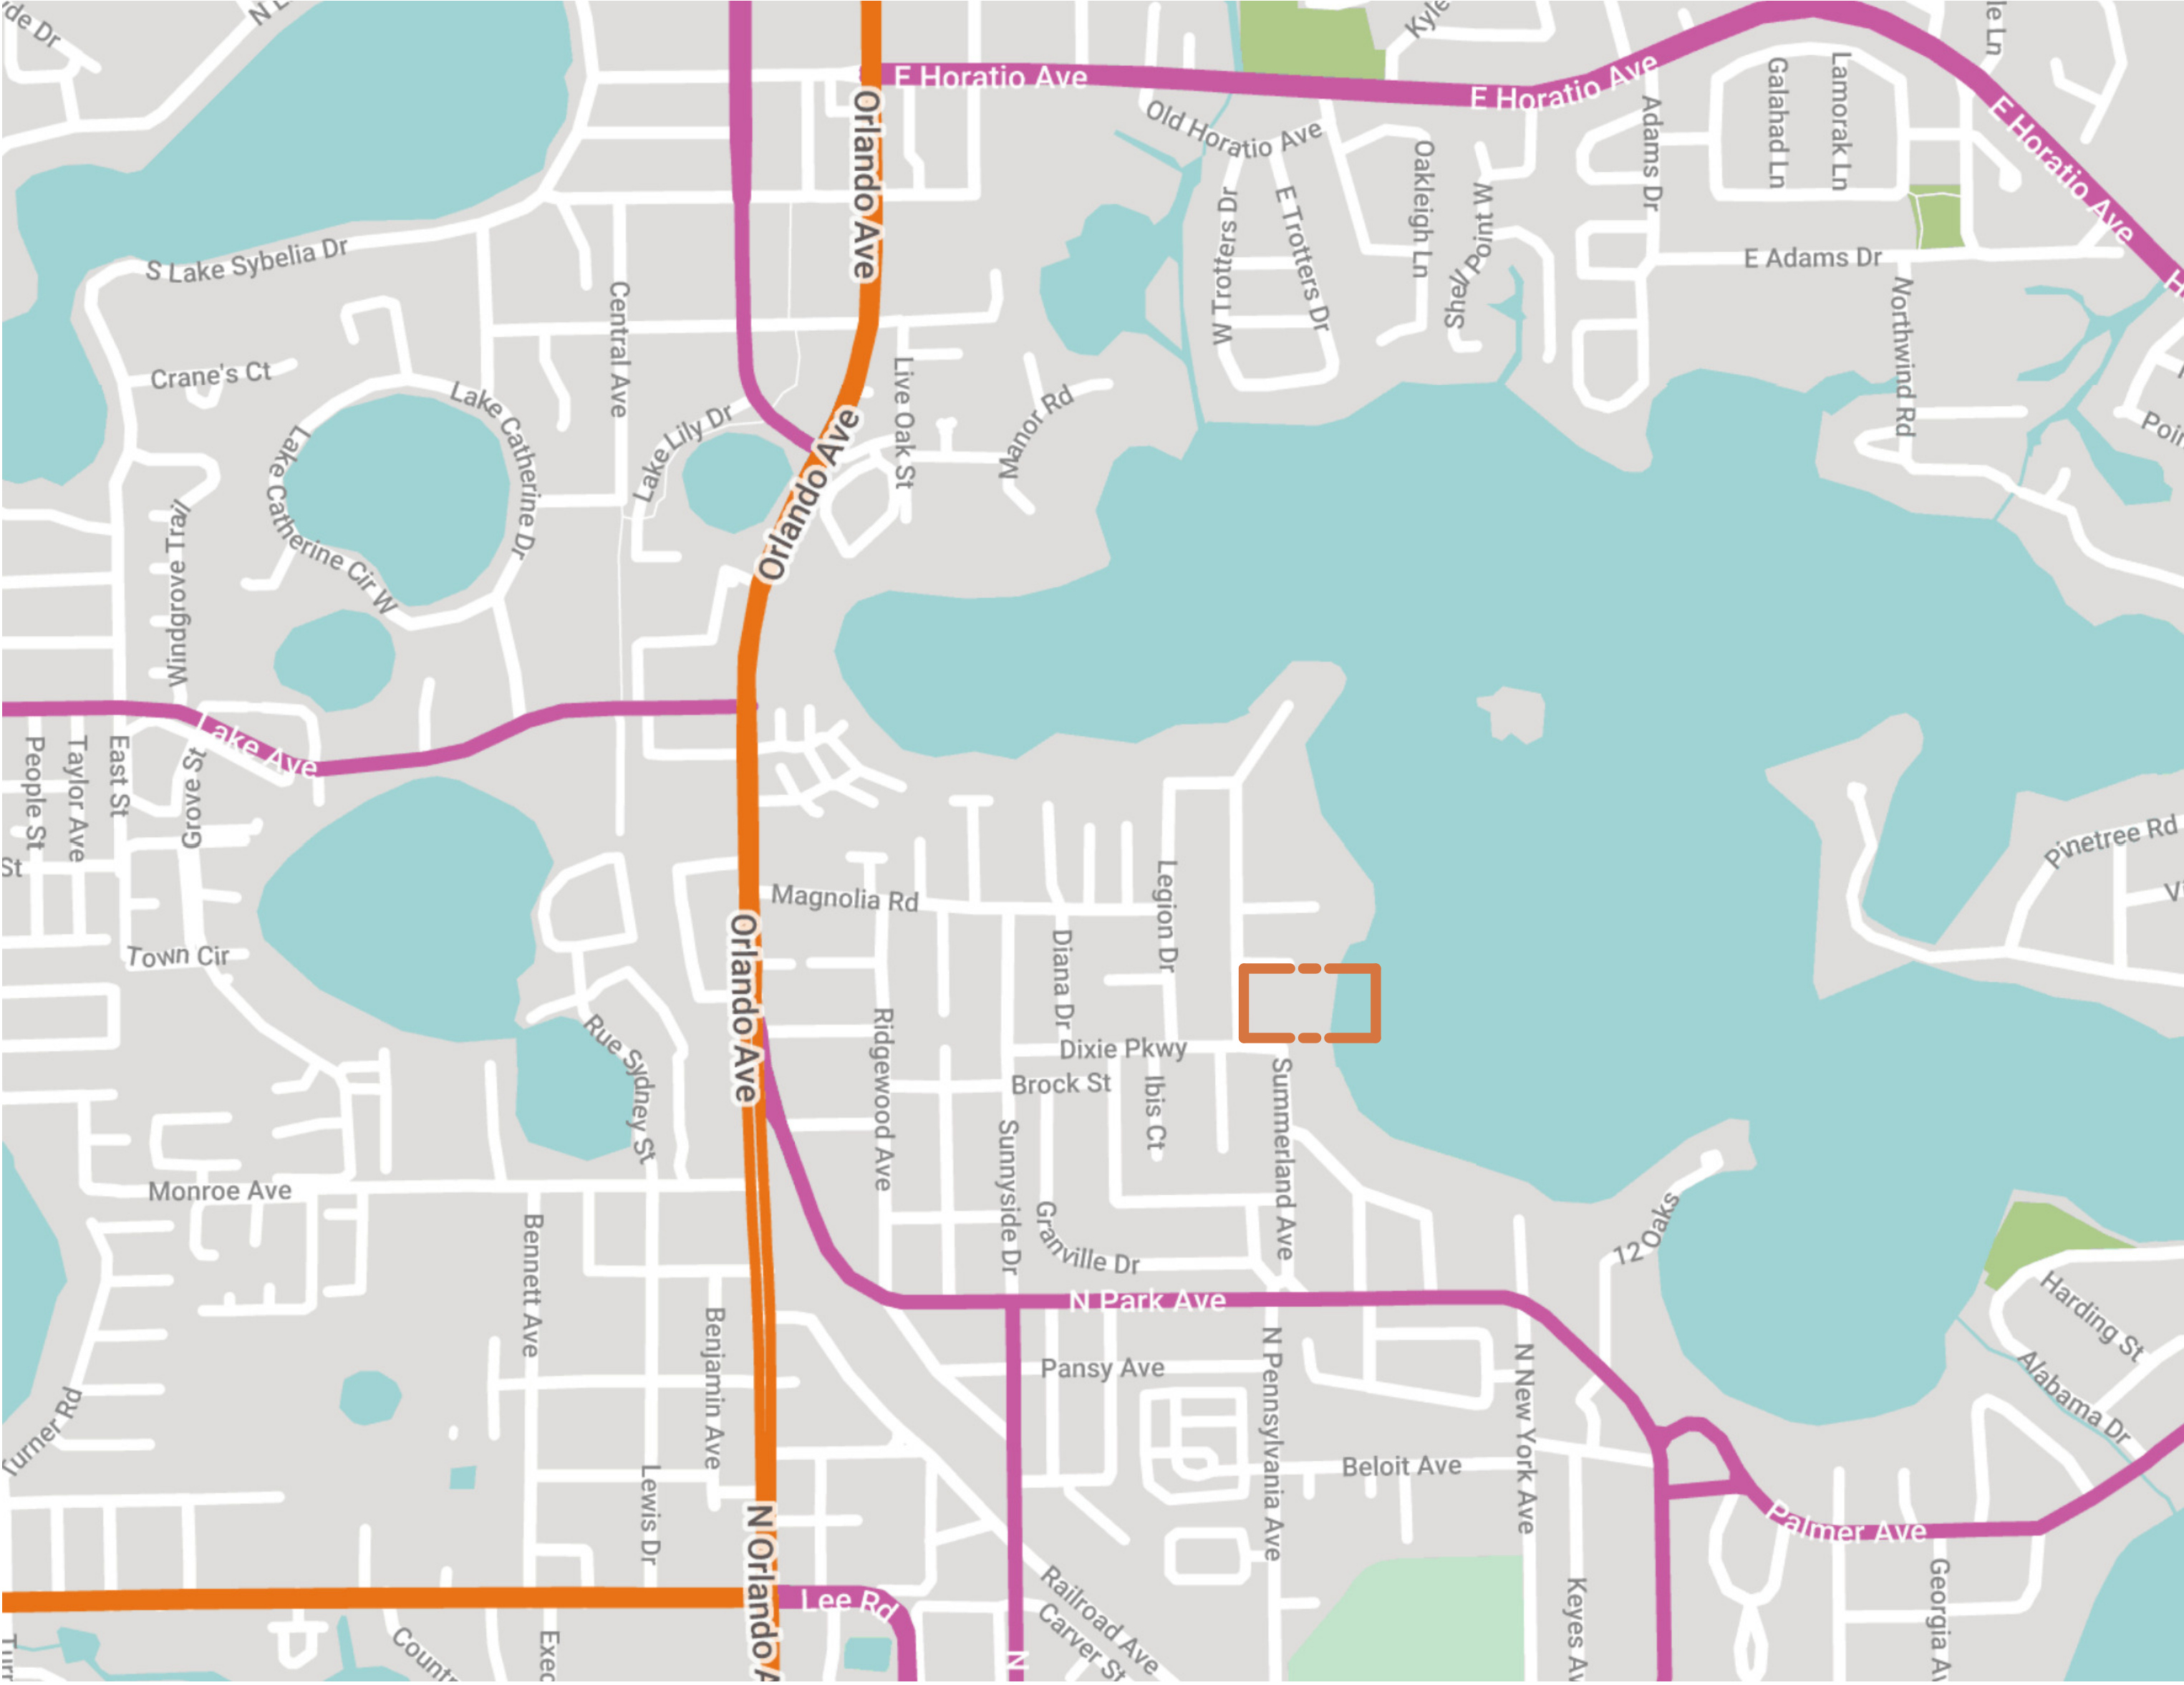

MAP



Casa Florida

1602 Summerland Ave

Project No.		Project Number	
alba ENGINEERING C.A. #30556		DANIEL SOUTER, P.E. P.E.# 63901 P.O. BOX 547774 ORLANDO, FL 32854 PHONE: (407) 421-4866	
Developer			
Name		Z PROPERTIES	
Address		219 W Comstock Ave, Winter Park,	
Address		FL 32789	
Tel:		407.929.3303	
Email		Zane@zpropertiesinc.com	
Design:			
Name		Z PROPERTIES	
Address		219 W Comstock Ave, Winter Park,	
Address		FL 32789	
Tel:		407.929.3303	
Email		Zane@zpropertiesinc.com	
Structure:			
Name		ALBA ENGINEER	
Address		731 W. Smith Street	
Address		Orlando, FL 32804	
Tel:		(407) 421-4866	
Email		dsouter@alba-eng.com	
Trusses:			
Name		K & M TRUSS INC	
Address		2928 N Orange Blossom Trail,	
Address		Zellwood, FL 32798	
Tel:		(407) 880-4551	
Email		keith@kmtruss.com	
Landscape Architect:			
Name			
Address			
Address			
Tel:			
Email			
Civil:			
Name			
Address			
Address			
Tel:			
Email			
Pools: NOT PART OF PERMIT SET			
Name			
Address		-	
Address		-	
Tel:			
Email			
Interior Design: NOT PART OF PERMIT SET			
Name			
Address		-	
Address		-	
Tel:			
Email			
Rev.		Date	
ALL DRAWINGS AND WRITTEN MATERIAL APPEARING HEREIN CONSTITUTE THE ORIGINAL AND UNPUBLISHED WORK OF Z PROPERTIES INC., AND MAY NOT BE DUPLICATED, USED, OR DISCLOSED WITHOUT THE EXPRESS WRITTEN CONSENT OF Z PROPERTIES INC.			
Date		2/26/2024 4:40:27 PM	
Scale			
Location			
A003			
Sheet No.			



1602 Summerland Ave

Project No. _____

alba
ENGINEERING

C.A. #30556

Project Number _____

DANIEL SOUTER, P.E.
P.E.# 63901
P.O. BOX 547774
ORLANDO, FL 32854
PHONE: (407) 421-4866

Developer	
Name	Z PROPERTIES
Address	219 W Comstock Ave, Winter Park,
Address	FL 32789
Tel:	407.929.3303
Email	Zane@zpropertiesinc.com

Design:

Name	Z PROPERTIES
Address	219 W Comstock Ave, Winter Park,
Address	FL 32789
Tel:	407.929.3303
Email	Zane@zpropertiesinc.com

Structure:

Name	ALBA ENGINEER
Address	731 W. Smith Street
Address	Orlando, FL 32804
Tel:	(407) 421-4866
Email	dsouter@alba-eng.com

Trusses:

Name	K & M TRUSS INC
Address	2928 N Orange Blossom Trail,
Address	Zellwood, FL 32798
Tel:	(407) 880-4551
Email	keith@kmtruss.com

Landscape Architect:

Name _____

Address _____

Address _____

Tel: _____

Email _____

Civil:
Name
Address
Address
Tel:
Email

Pools: NOT PART OF PERMIT SET

Name _____

Address _____

Address _____

Tel: _____

Email _____

Interior Design: NOT PART OF PERMIT SET

Name _____
Address _____
Address _____
Tel: _____
Email _____

[illegible]


Date 2/26/2024 4:40:28 PM

Scale

Survey

A004

Sheet No. _____

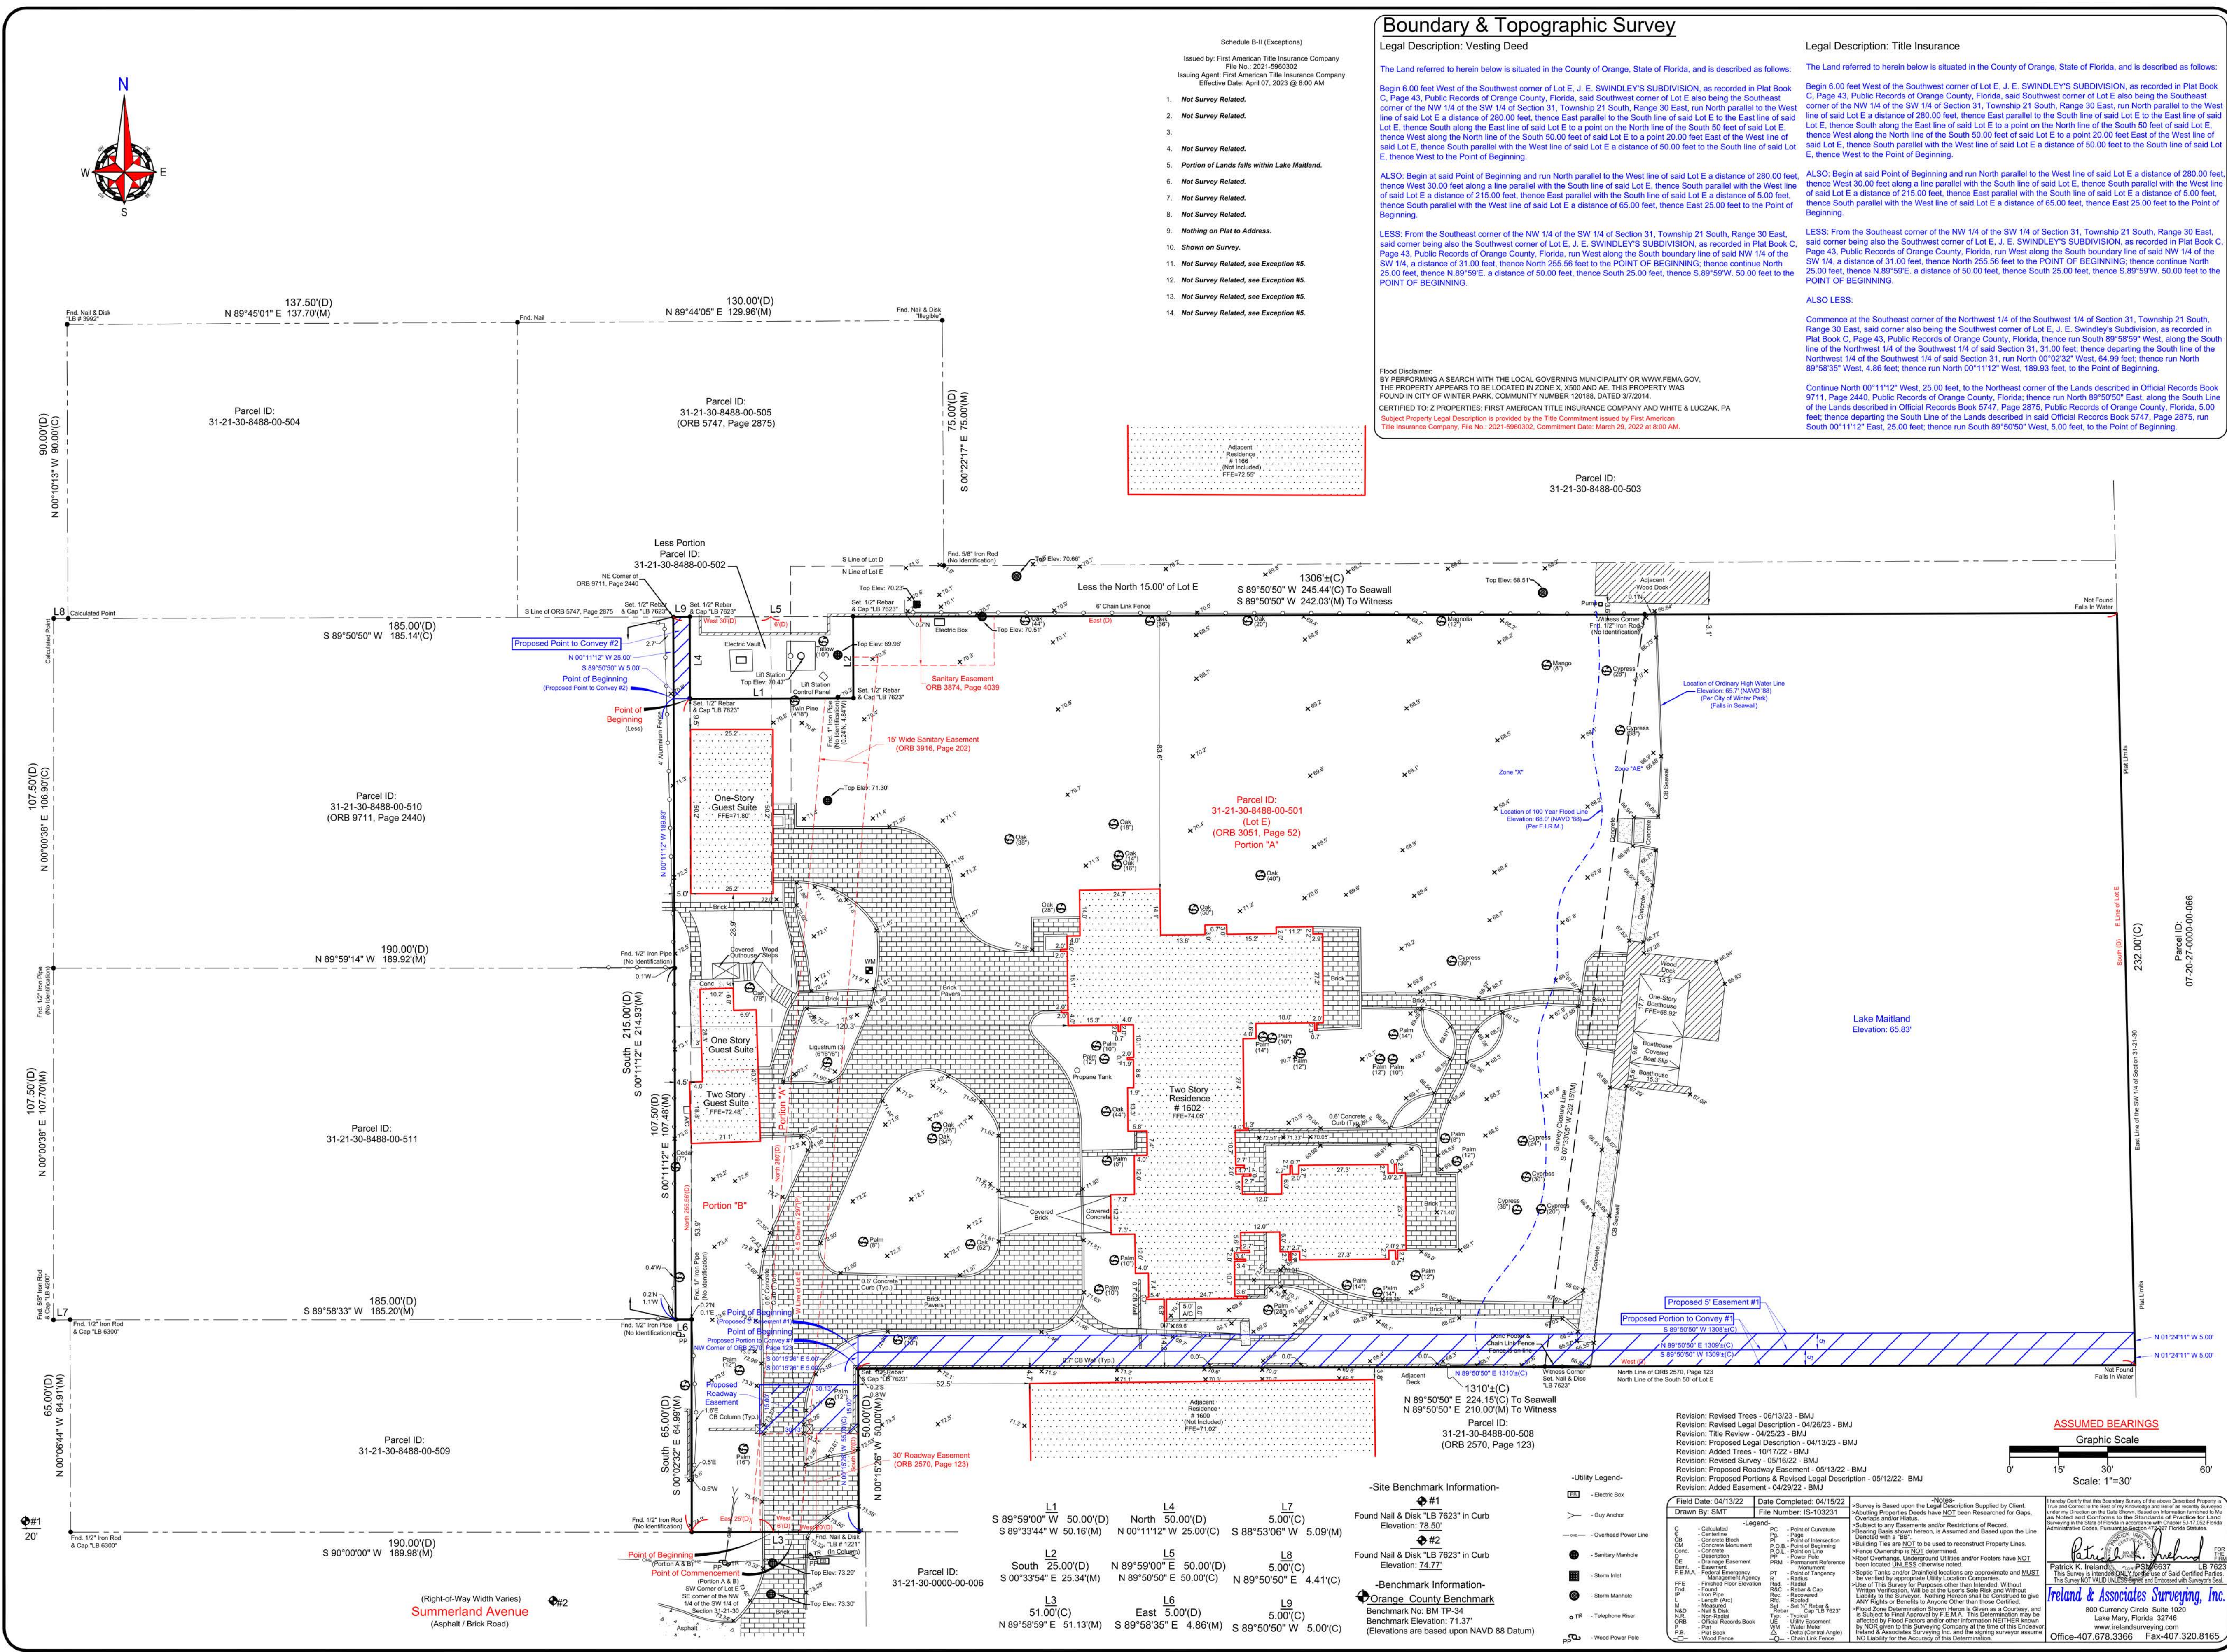



Casa Florida

1602 Summerland Ave

Project No.

Project Number

albaENGINEERING

C.A. #30556

DANIEL SOUTER, P.E.
P.E.# 63901
P.O. BOX 547774
ORLANDO, FL 32854
PHONE: (407) 421-4866

Developer
Name: Z PROPERTIES
Address: 219 W Comstock Ave, Winter Park, FL 32789
Tel: 407.929.3303
Email: Zane@zpropertiesinc.com

Design:
Name: Z PROPERTIES
Address: 219 W Comstock Ave, Winter Park, FL 32789
Tel: 407.929.3303
Email: Zane@zpropertiesinc.com

Structure:
Name: ALBA ENGINEER
Address: 731 W. Smith Street
Address: Orlando, FL 32804
Tel: (407) 421-4866
Email: dsouter@alba-eng.com

Trusses:
Name: K & M TRUSS INC
Address: 2928 N Orange Blossom Trail, Zellwood, FL 32798
Tel: (407) 880-4551
Email: keith@kmtruss.com

Landscape Architect:
Name:
Address:
Address:
Tel:
Email:

Civil:
Name:
Address:
Address:
Tel:
Email:

Pools: NOT PART OF PERMIT SET
Name:
Address: -
Address: -
Tel: -
Email:

Interior Design: NOT PART OF PERMIT SET
Name:
Address: -
Address: -
Tel: -
Email:

Rev.	Date

ALL DRAWINGS AND WRITTEN MATERIAL APPEARING HEREIN CONSTITUTE THE ORIGINAL AND UNPUBLISHED WORK OF Z PROPERTIES INC., INC. AND MAY NOT BE DUPLICATED, USED, OR DISCLOSED WITHOUT THE EXPRESS WRITTEN CONSENT OF Z PROPERTIES INC.

Date 2/26/2024 4:40:28 PM

Scale
Renderings

A005



Casa Florida

1602 Summerland Ave

Project No.

Project Number

albaENGINEERING

C.A. #30556

DANIEL SOUTER, P.E.
P.E.# 63901
P.O. BOX 547774
ORLANDO, FL 32854
PHONE: (407) 421-4866

Developer

Name

Address

Address

Tel:

Email

Z PROPERTIES

219 W Comstock Ave, Winter Park,
FL 32789

407.929.3303

Zane@zpropertiesinc.com

Design:

Name

Address

Address

Tel:

Email

Z PROPERTIES

219 W Comstock Ave, Winter Park,
FL 32789

407.929.3303

Zane@zpropertiesinc.com

Structure:

Name

Address

Address

Tel:

Email

ALBA ENGINEER

731 W. Smith Street
Orlando, FL 32804

(407) 421-4866

dsouter@alba-eng.com

Trusses:

Name

Address

Address

Tel:

Email

K & M TRUSS INC

2928 N Orange Blossom Trail,
Zellwood, FL 32798

(407) 860-4551

keith@kmtruss.com

Landscape Architect:

Name

Address

Address

Tel:

Email

Civil:

Name

Address

Address

Tel:

Email

Pools: NOT PART OF PERMIT SET

Name

Address

Address

Tel:

Email

-

-

-

-

Interior Design: NOT PART OF PERMIT SET

Name

Address

Address

Tel:

Email

-

-

-

-

Rev.	Date

ALL DRAWINGS AND WRITTEN MATERIAL APPEARING HEREIN CONSTITUTE THE ORIGINAL AND UNPUBLISHED WORK OF Z PROPERTIES INC., AND MAY NOT BE DUPLICATED, USED, OR DISCLOSED WITHOUT THE EXPRESS WRITTEN CONSENT OF Z PROPERTIES INC.


Date2/26/2024 4:40:29 PM

Scale1/8" = 1'-0"

Presentation Plan 1st Floor


A006

Sheet No.

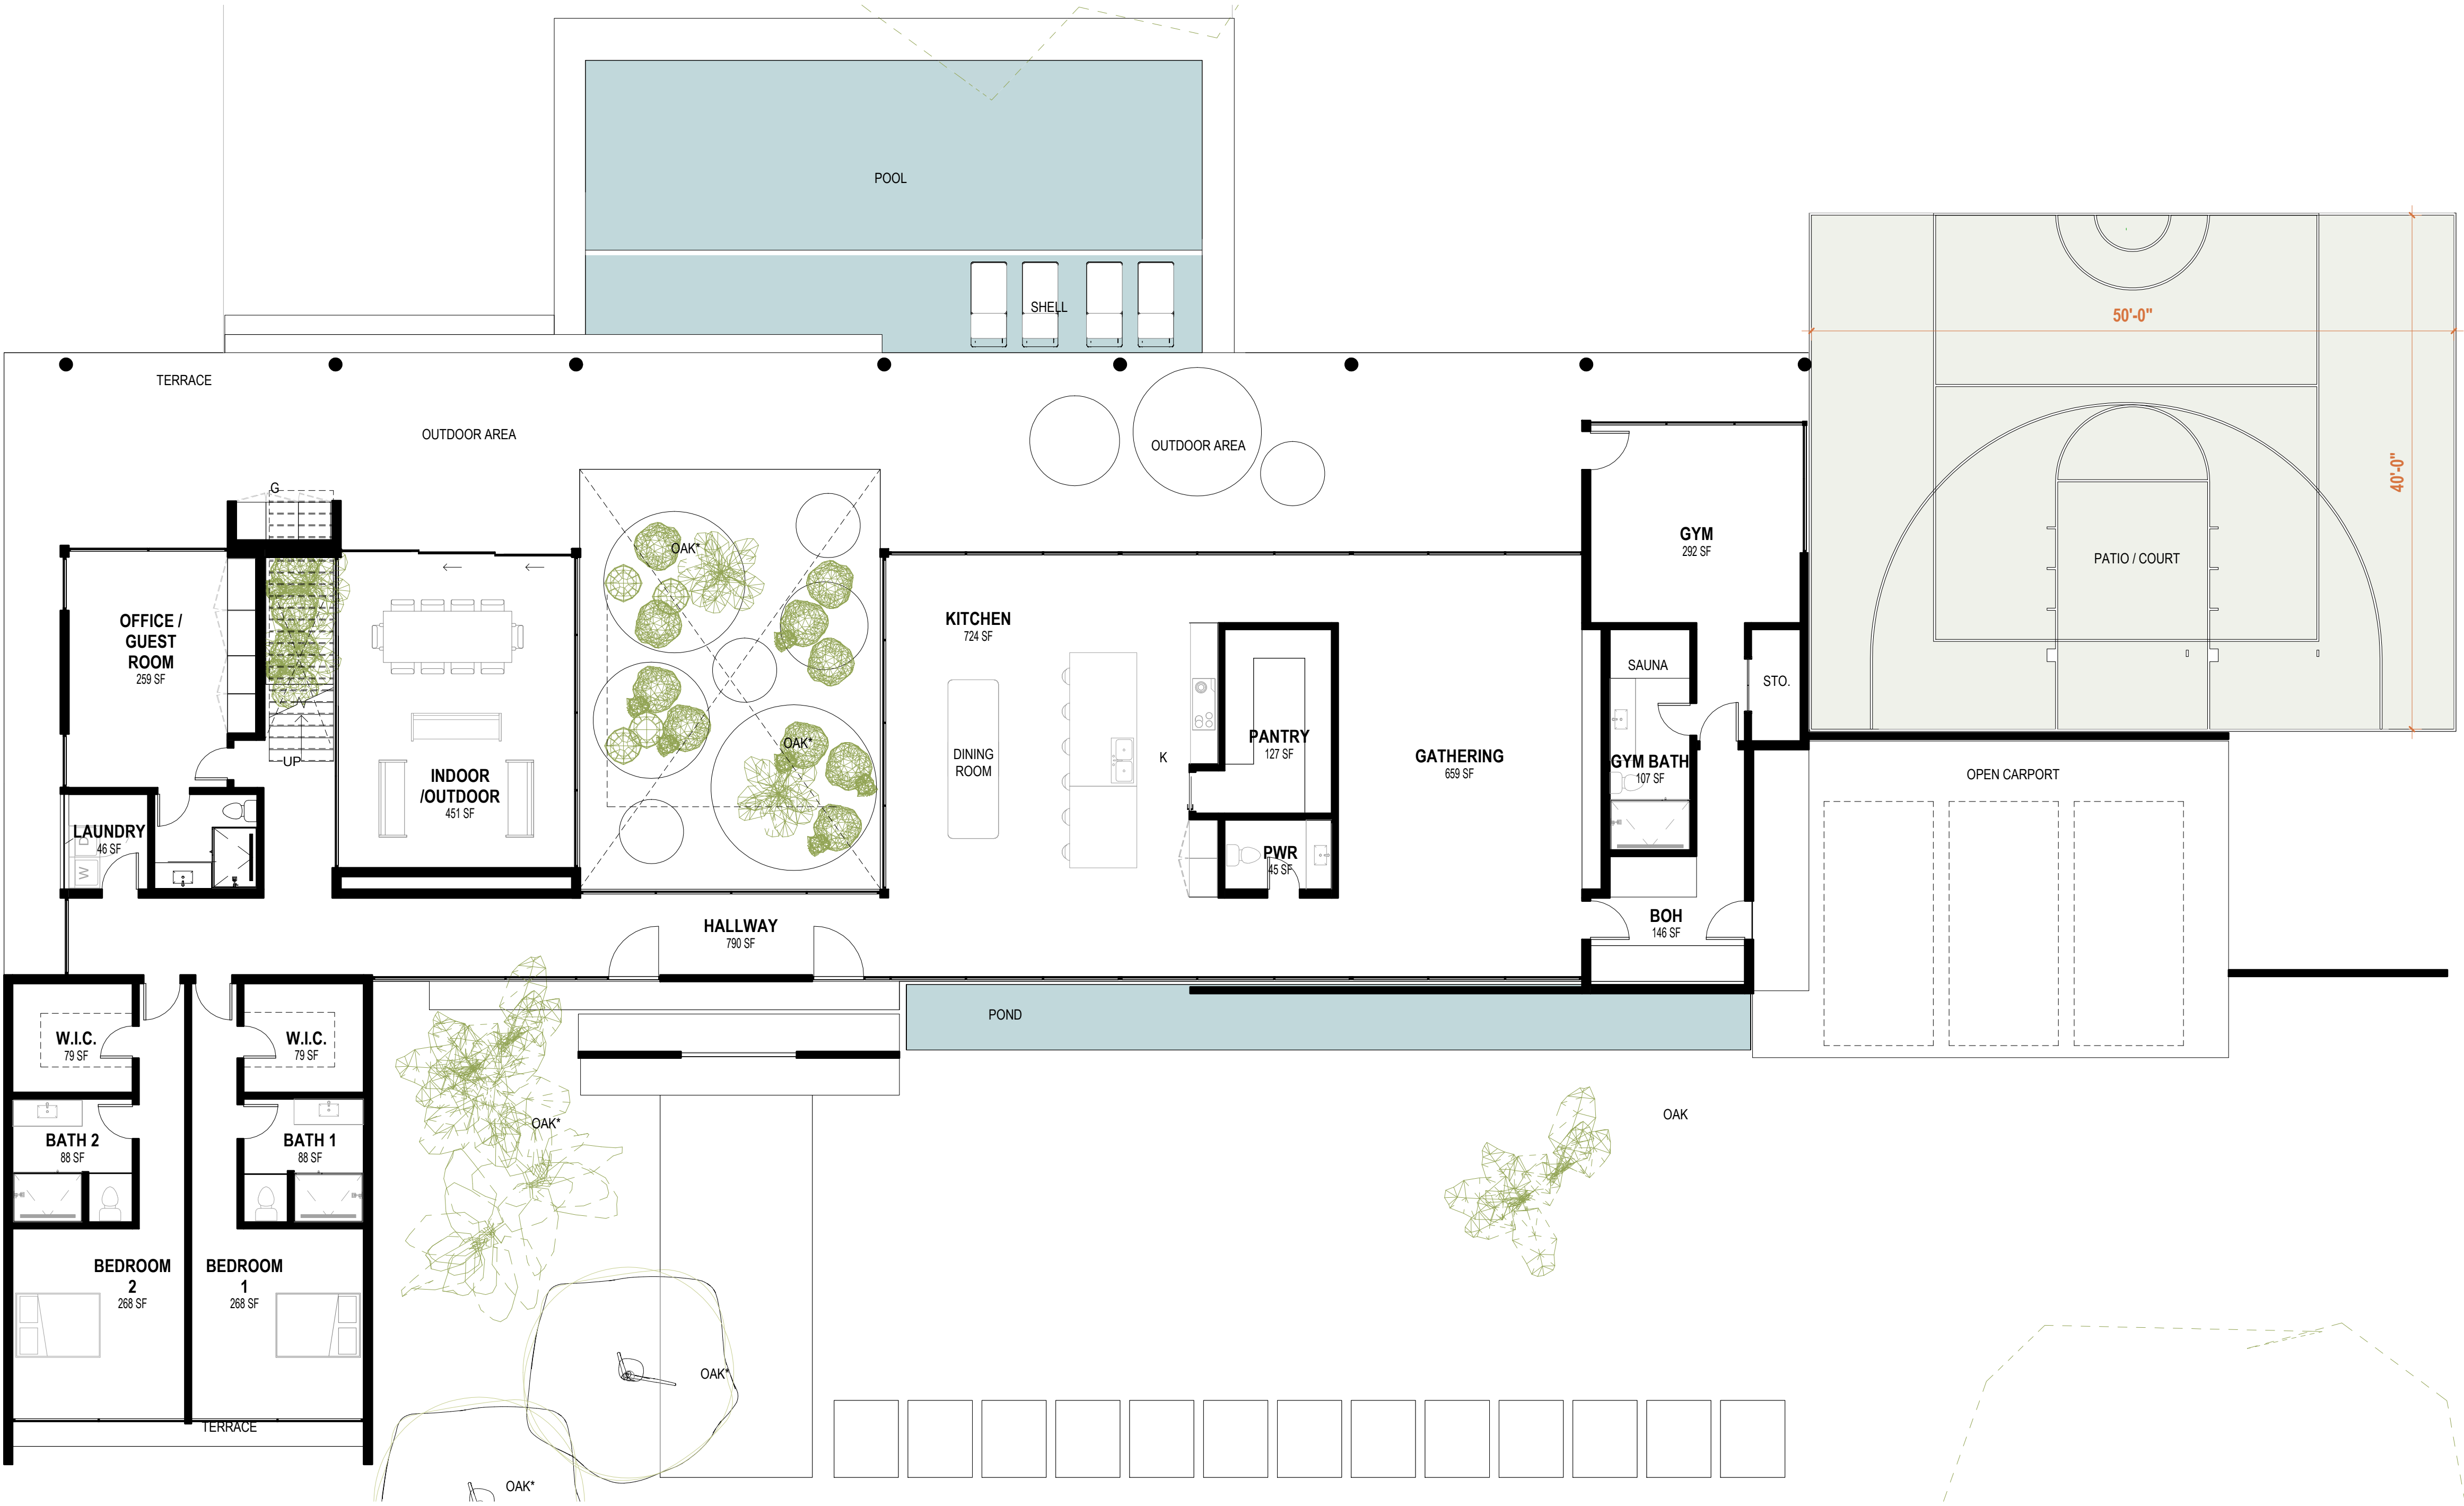

1 PRESENTATION 1ST FLOOR PLAN
1/8" = 1'-0"

1 PRESENTATION SECOND FLOOR
1/8" = 1'-0"

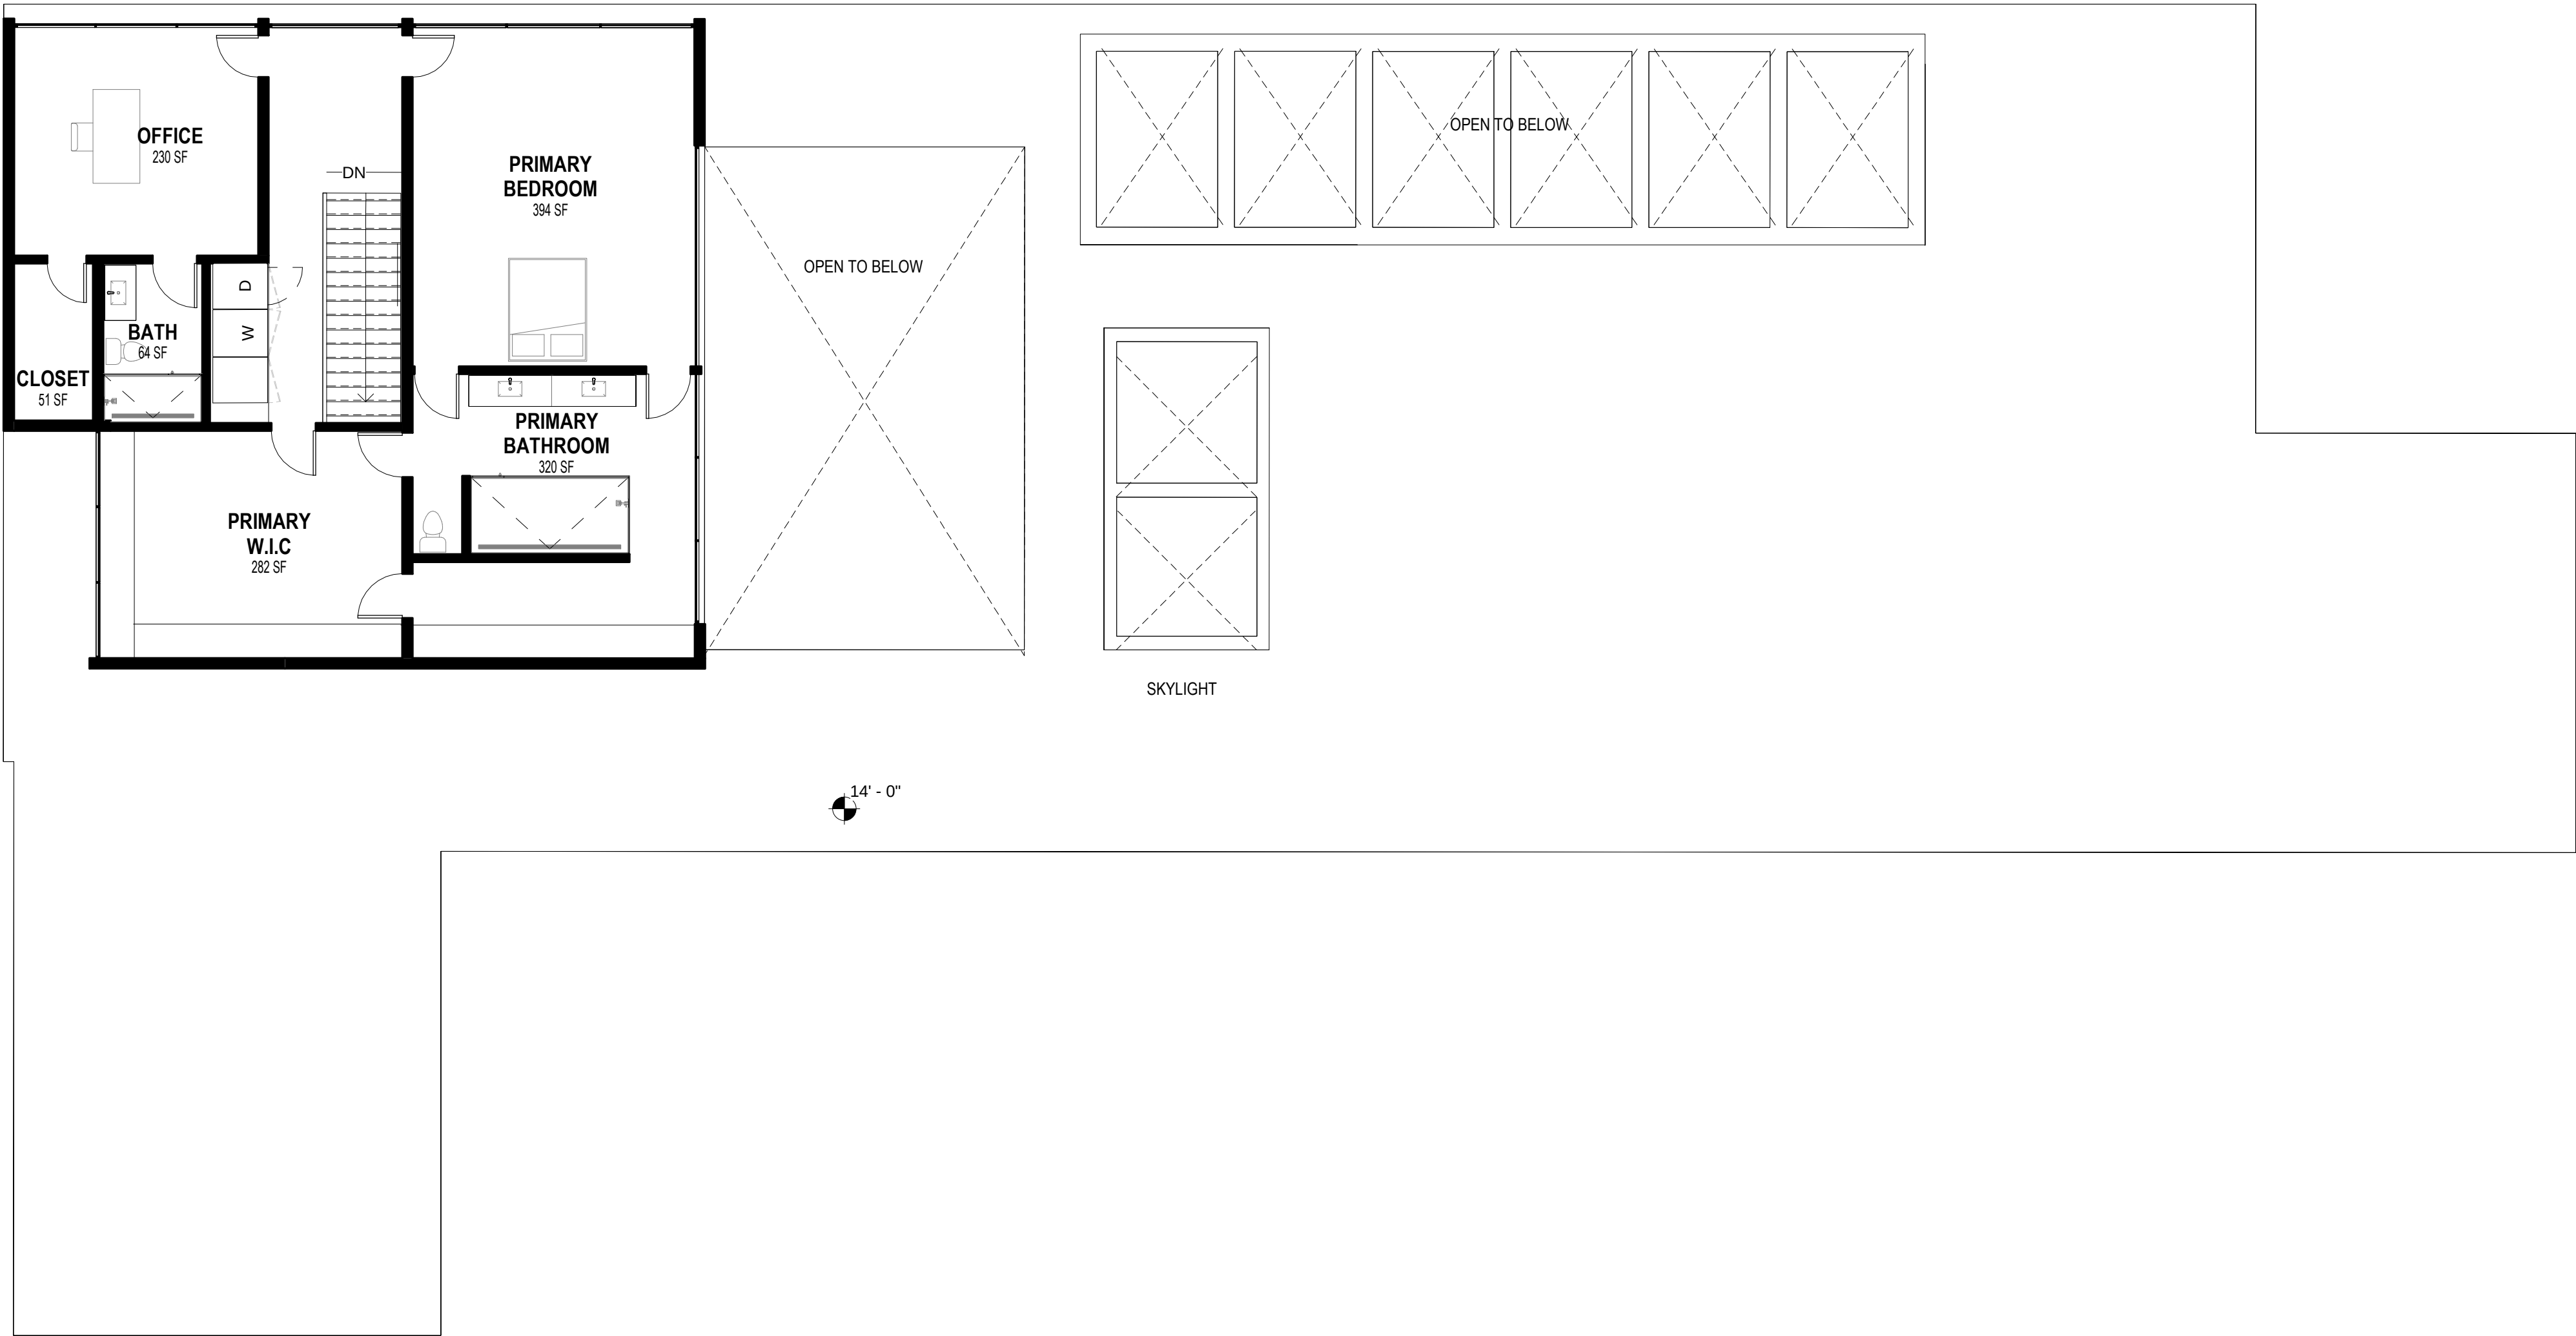

Casa Florida

1602 Summerland Ave

Project No.	Project Number
-------------	----------------

alba

ENGINEERING

C.A. #30556

DANIEL SOUTER, P.E.
P.E.# 63901
P.O. BOX 547774
ORLANDO, FL 32854
PHONE: (407) 421-4866

Developer	
Name	Z PROPERTIES
Address	219 W Comstock Ave, Winter Park,
Address	FL 32789
Tel:	407.929.3303
Email	Zane@zpropertiesinc.com

Design:	
Name	Z PROPERTIES
Address	219 W Comstock Ave, Winter Park,
Address	FL 32789
Tel:	407.929.3303
Email	Zane@zpropertiesinc.com

Structure:	
Name	ALBA ENGINEER
Address	731 W. Smith Street
Address	Orlando, FL 32804
Tel:	(407) 421-4866
Email	dsouter@alba-eng.com

Trusses:	
Name	K & M TRUSS INC
Address	2928 N Orange Blossom Trail,
Address	Zellwood, FL 32798
Tel:	(407) 880-4551
Email	keith@kmtruss.com

Landscape Architect:	
Name	
Address	
Address	
Tel:	
Email	

Civil:	
Name	
Address	
Address	
Tel:	
Email	

Pools: NOT PART OF PERMIT SET	
Name	
Address	-
Address	-
Tel:	-
Email	

Interior Design: NOT PART OF PERMIT SET	
Name	
Address	-
Address	-
Tel:	-
Email	

Rev.	Date

ALL DRAWINGS AND WRITTEN MATERIAL APPEARING HEREIN CONSTITUTE THE ORIGINAL AND UNPUBLISHED WORK OF Z PROPERTIES INC., AND MAY NOT BE DUPLICATED, USED, OR DISCLOSED WITHOUT THE EXPRESS WRITTEN CONSENT OF Z PROPERTIES INC.

Date	2/26/2024 4:40:29 PM
------	----------------------

Scale	1/8" = 1'-0"
-------	--------------

Presentation Plan 2nd Floor

A007

Sheet No.	
-----------	--



Casa Florida

1602 Summerland Ave

Project No.

Project Number

albaENGINEERING

C.A. #30556

DANIEL SOUTER, P.E.
P.E.# 63901
P.O. BOX 547774
ORLANDO, FL 32854
PHONE: (407) 421-4866

Developer

Name

Address

Address

Tel:

Email

Z PROPERTIES

219 W Comstock Ave, Winter Park,

FL 32789

407.929.3303

Zane@zpropertiesinc.com

Design:

Name

Address

Address

Tel:

Email

Z PROPERTIES

219 W Comstock Ave, Winter Park,

FL 32789

407.929.3303

Zane@zpropertiesinc.com

Structure:

Name

Address

Address

Tel:

Email

ALBA ENGINEER

731 W. Smith Street

Orlando, FL 32804

(407) 421-4866

dsouter@alba-eng.com

Trusses:

Name

Address

Address

Tel:

Email

K & M TRUSS INC

2928 N Orange Blossom Trail,

Zellwood, FL 32798

(407) 880-4551

keith@kmtruss.com

Landscape Architect:

Name

Address

Address

Tel:

Email

Civil:

Name

Address

Address

Tel:

Email

Pools: NOT PART OF PERMIT SET

Name

Address

Address

Tel:

Email

Interior Design: NOT PART OF PERMIT SET

Name

Address

Address

Tel:

Email

Rev.	Date

ALL DRAWINGS AND WRITTEN MATERIAL APPEARING HEREIN CONSTITUTE THE ORIGINAL AND UNPUBLISHED WORK OF Z PROPERTIES INC., AND MAY NOT BE DUPLICATED, USED, OR DISCLOSED WITHOUT THE EXPRESS WRITTEN CONSENT OF Z PROPERTIES INC.


Date2/26/2024 4:40:38 PM

Scale1/16" = 1'-0"

Site Plan

A100

Sheet No. Page 26 of 157

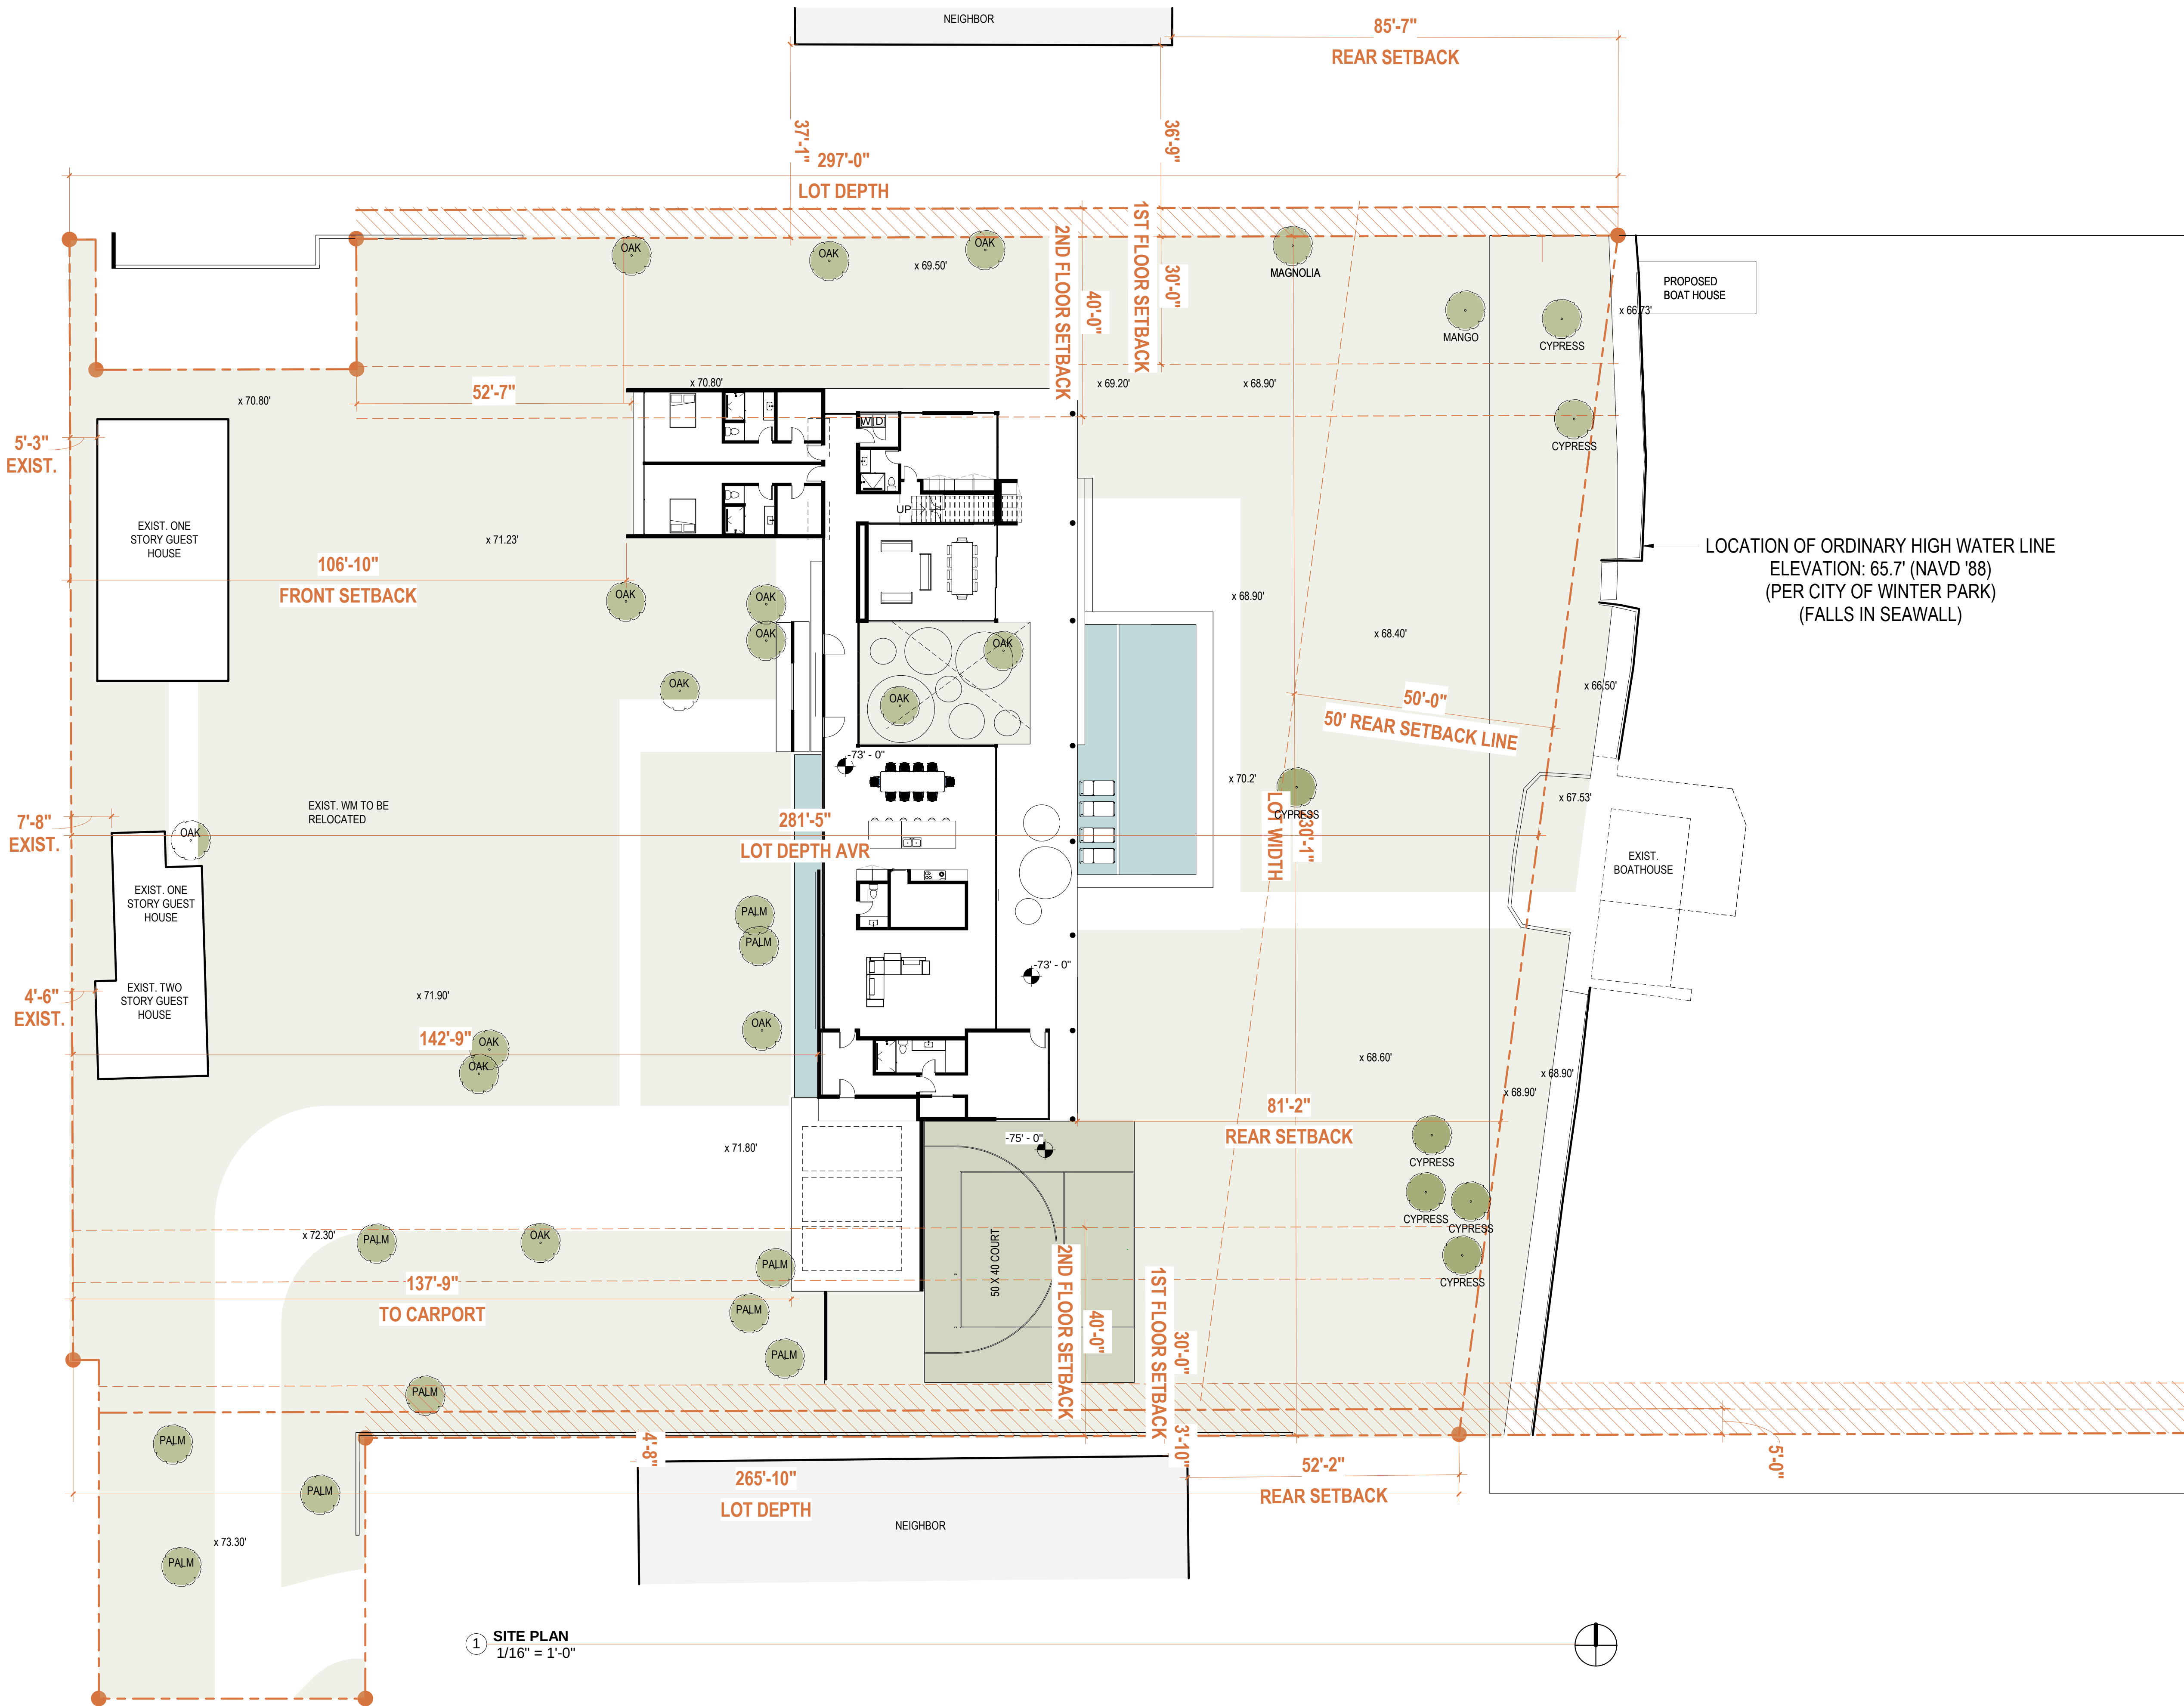

1 SITE PLAN
1/16" = 1'-0"



1602 Summerland Ave

Project No. Project Number



alba
ENGINEERING

C.A. #30556

DANIEL SOUTER, P.E.
P.E.# 63901
P.O. BOX 547774
ORLANDO, FL 32854
PHONE: (407) 421-4866

Developer	
Name	Z PROPERTIES
Address	219 W Comstock Ave, Winter Park,
Address	FL 32789
Tel:	407.929.3303
Email	Zane@zpropertiesinc.com

Design:

Name	Z PROPERTIES
Address	219 W Comstock Ave, Winter Park,
Address	FL 32789
Tel:	407.929.3303
Email	Zane@zpropertiesinc.com

Structure:

Name	ALBA ENGINEER
Address	731 W. Smith Street
Address	Orlando, FL 32804
Tel:	(407) 421-4866
Email	dsouter@alba-eng.com

Trusses:

Name	K & M TRUSS INC
Address	2928 N Orange Blossom Trail,
Address	Zellwood, FL 32798
Tel:	(407) 880-4551
Email	keith@kmtruss.com

Landscape Architect:
Name
Address
Address
Tel:
Email

Civil:	
Name	
Address	
Address	
Tel:	
Email	

Pools: NOT PART OF PERMIT SET

Name	
Address	
Address	-
Tel:	-
Email	

Interior Design: NOT PART OF PERMIT SET

Name _____
Address _____
Address _____
Tel: _____
Email _____

Rev.	Date
------	------

ALL DRAWINGS AND WRITTEN MATERIAL APPEARING HEREIN CONSTITUTE THE ORIGINAL AND UNPUBLISHED WORK OF Z PROPERTIES INC., AND MAY NOT BE DUPLICATED, USED, OR DISCLOSED WITHOUT THE EXPRESS WRITTEN CONSENT OF Z PROPERTIES INC.

Date 2/26/2024 4:40:40 PM

Scale	1/16" = 1'-0"
-------	---------------

Basin Plan

A100.1

Sheet No.

Page 27 of 157



① **BASIN PLAN**
1/16" = 1'-0"

RETENTION POND CALCS

DRYLAND	67,822 SF
IMPERVIOUS ALLOWED	33,911 SF (50%)

MAIN RESIDENCE	5,000 SF
EXIST. GUEST HOUSE	2,098 SF

COVERED CARPORT	700 SF
COVERED DECK	2150 SF

SIDEWALKS	1200 SF
POOL DECK	1580 SF
COURT	2024 SF
DRIVEWAY	3650 SF
WALKWAY TO DOCK	1200 SF

POOL AND PONDS	
100% 1600 SF	800 SF (50%)

TOTAL IMPERVIOUS 20,402 SF

OVERFLOW WATER CALCS

20,402 SF X 1" 20,402 CF

POND 1	8680 CF
POND 2	6545 CF
POND 3	4650 CF
POND 4	2200 CF

TOTAL 22,075 CF



1602 Summerland Ave

Project No.	Project Number
-------------	----------------

alba
ENGINEERING

DANIEL SOUTER, P.E.
P.E.# 63901
P.O. BOX 547774
ORLANDO, FL 32854
PHONE: (407) 421-4866

Developer	
Name	Z PROPERTIES
Address	219 W Comstock Ave, Winter Park,
Address	FL 32789
Tel:	407.929.3303
Email	Zane@zpropertiesinc.com

Design:

Name	Z PROPERTIES
Address	219 W Comstock Ave, Winter Park,
Address	FL 32789
Tel:	407.929.3303
Email	Zane@zpropertiesinc.com

Structure:

Name	ALBA ENGINEER
Address	731 W. Smith Street
Address	Orlando, FL 32804
Tel:	(407) 421-4866
Email	dsouter@alba-eng.com

Trusses:	
Name	K & M TRUSS INC
Address	2928 N Orange Blossom Trail,
Address	Zellwood, FL 32798
Tel:	(407) 880-4551
Email	keith@kmtruss.com

Landscape Architect:
Name
Address
Address
Tel:
Email

Civil:

Name

Address

Address

Tel:

Email

Pools: NOT PART OF PERMIT SET

Name	
Address	-
Address	-
Tel:	
Email	

Interior Design: NOT PART OF PERMIT SET

Name _____

Address _____

Address _____

Tel: _____

Email _____

Rev.	Date
------	------

ALL DRAWINGS AND WRITTEN MATERIAL APPEARING HEREIN CONSTITUTE THE ORIGINAL AND UNPUBLISHED WORK OF Z PROPERTIES INC., AND MAY NOT BE DUPLICATED, USED, OR DISCLOSED WITHOUT THE EXPRESS WRITTEN CONSENT OF Z PROPERTIES INC.

Date 2/26/2024 4:40:41 PM


Scale $3/16" = 1'-0"$

First Floor Plan

A101

Sheet No.

Page 28 of 157

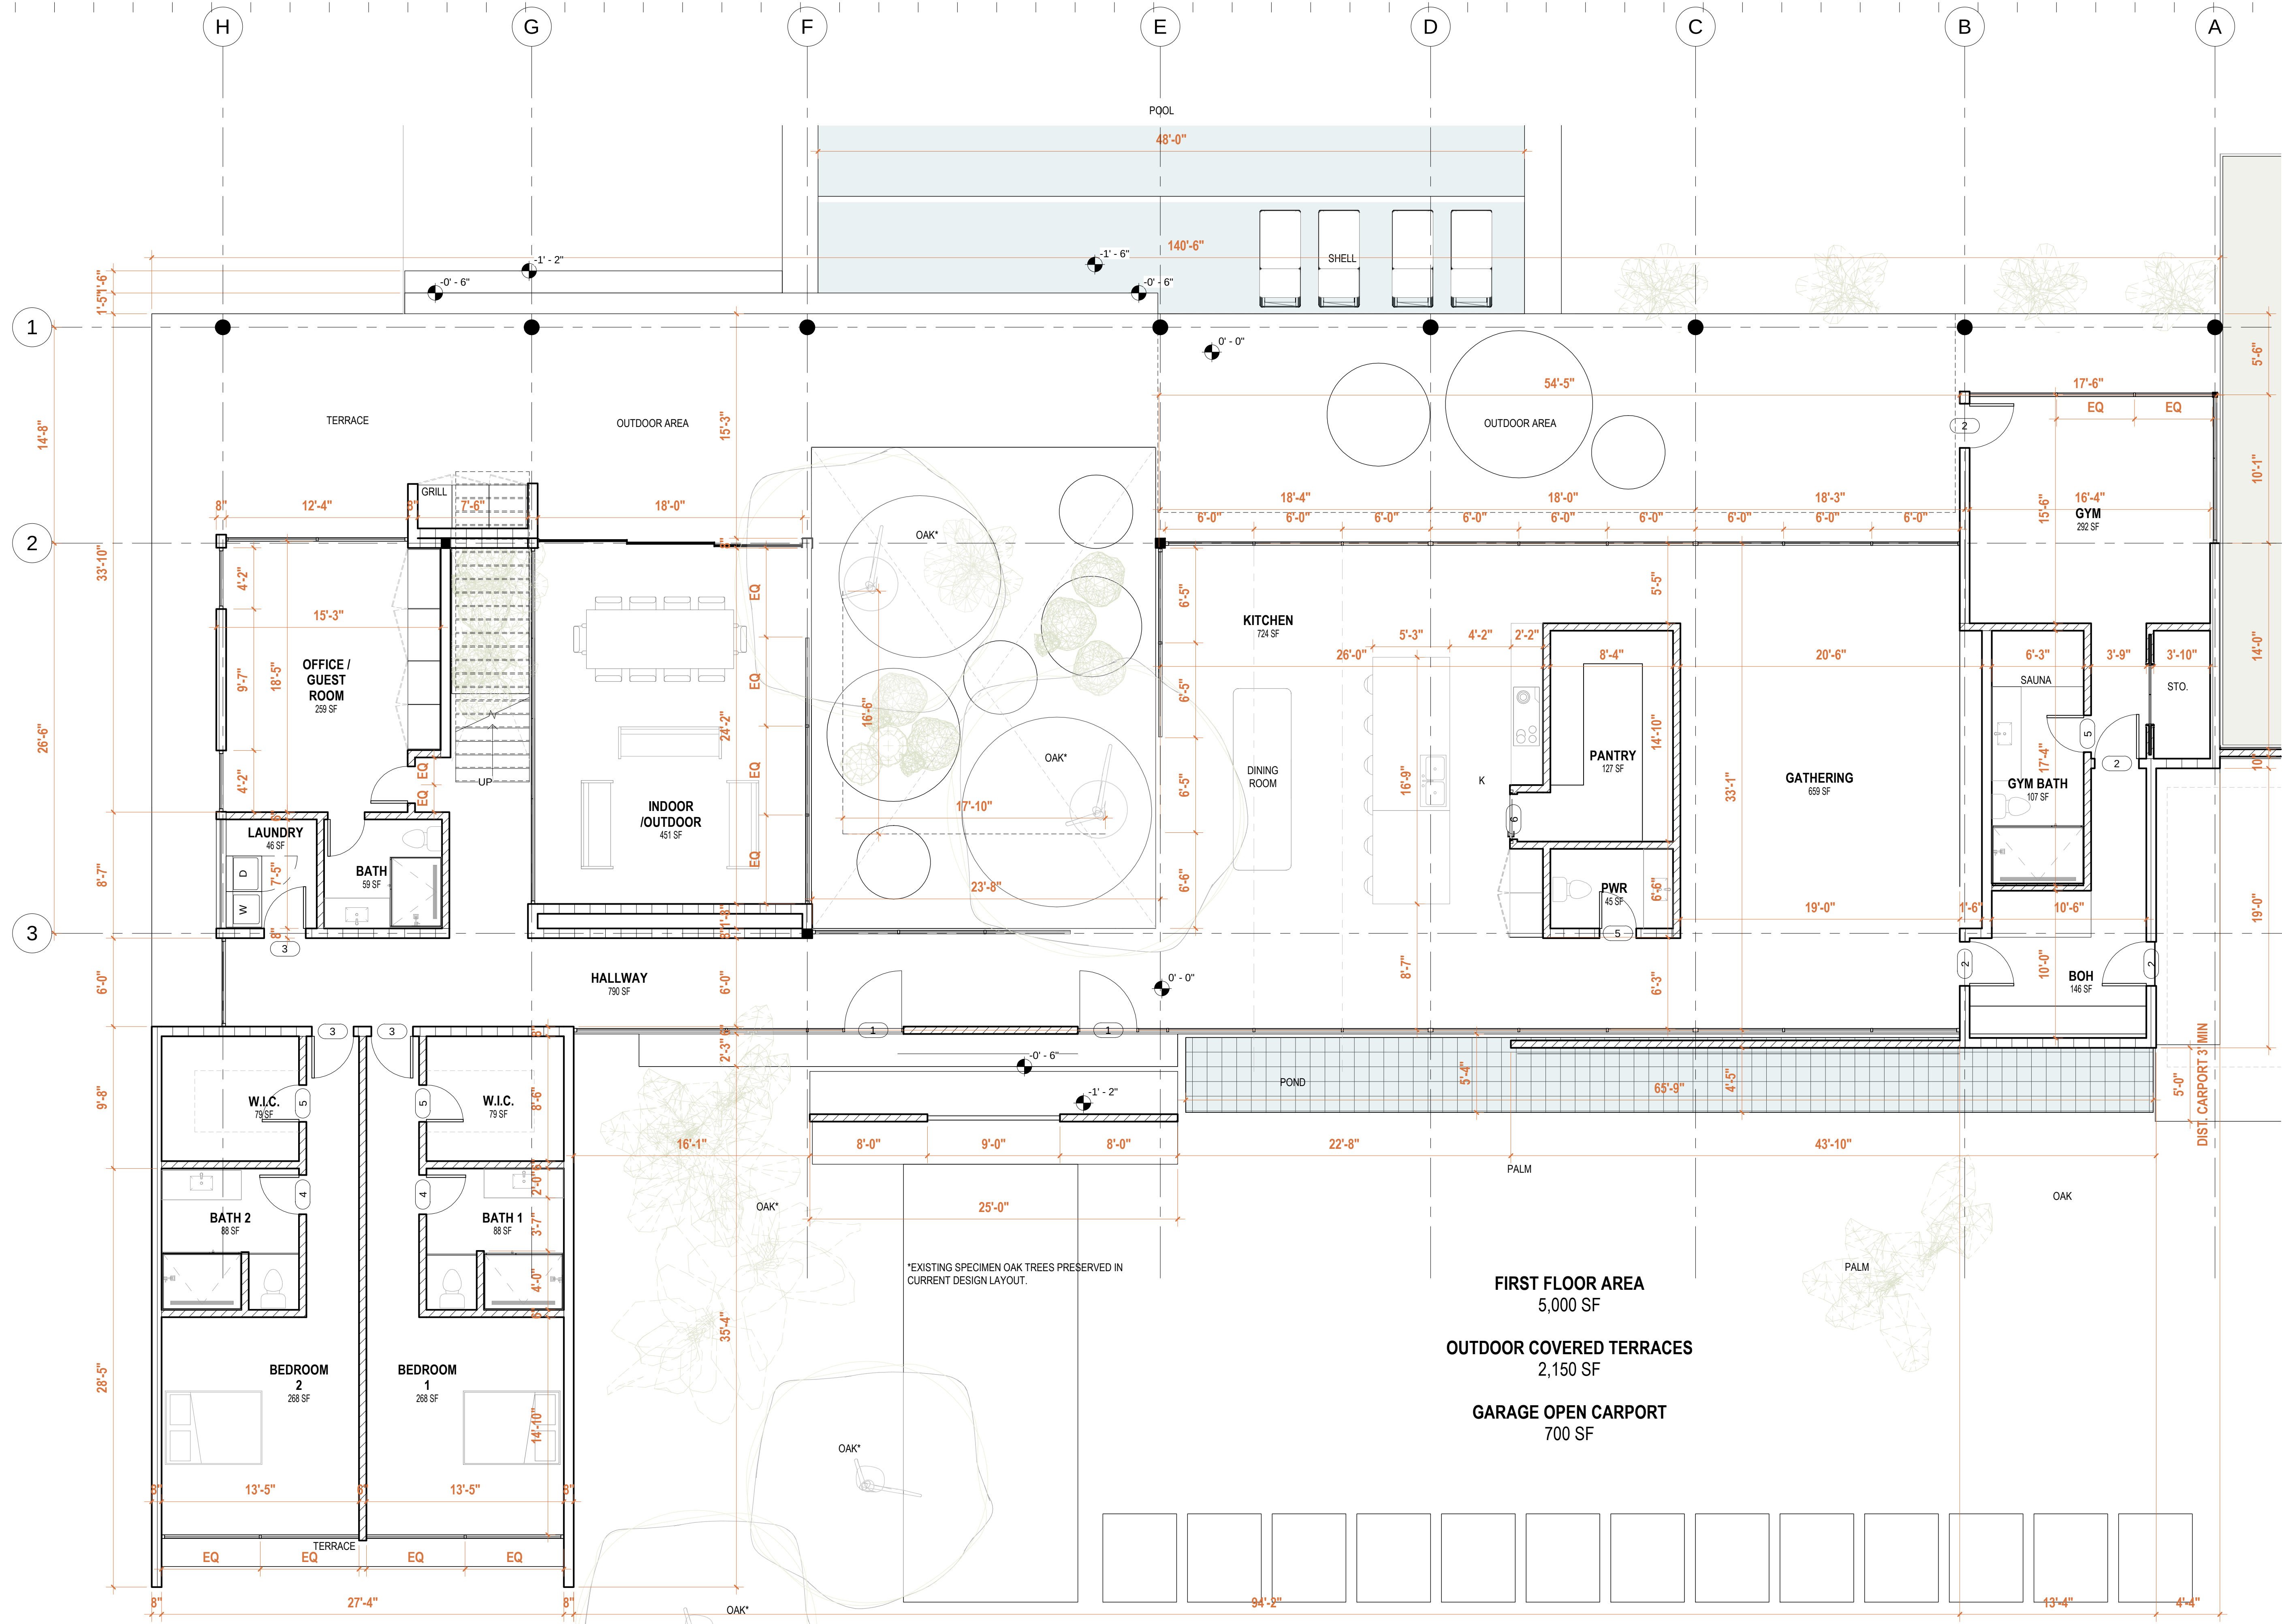

① **FIRST FLOOR PLAN**
3/16" = 1'-0"



Casa Florida

1602 Summerland Ave

Project No.

Project Number

albaENGINEERING

C.A. #30556

DANIEL SOUTER, P.E.
P.E.# 63901
P.O. BOX 547774
ORLANDO, FL 32854
PHONE: (407) 421-4866

Developer
Name Z PROPERTIES
Address 219 W Comstock Ave, Winter Park,
Address FL 32789
Tel: 407.929.3303
Email Zane@zpropertiesinc.com

Design:
Name Z PROPERTIES
Address 219 W Comstock Ave, Winter Park,
Address FL 32789
Tel: 407.929.3303
Email Zane@zpropertiesinc.com

Structure:
Name ALBA ENGINEER
Address 731 W. Smith Street
Address Orlando, FL 32804
Tel: (407) 421-4866
Email dsouter@alba-eng.com

Trusses:
Name K & M TRUSS INC
Address 2928 N Orange Blossom Trail,
Address Zellwood, FL 32798
Tel: (407) 880-4551
Email keith@kmtruss.com

Landscape Architect:
Name
Address
Address
Tel:
Email

Civil:
Name
Address
Address
Tel:
Email

Pools: NOT PART OF PERMIT SET
Name
Address
Address
Tel:
Email

Interior Design: NOT PART OF PERMIT SET
Name
Address
Address
Tel:
Email

Rev.	Date

ALL DRAWINGS AND WRITTEN MATERIAL APPEARING HEREIN CONSTITUTE THE ORIGINAL AND UNPUBLISHED WORK OF Z PROPERTIES INC., AND MAY NOT BE DUPLICATED, USED, OR DISCLOSED WITHOUT THE EXPRESS WRITTEN CONSENT OF Z PROPERTIES INC.


Date 2/26/2024 4:40:41 PM

Scale 3/16" = 1'-0"

Second Floor Plan

A102

Sheet No.

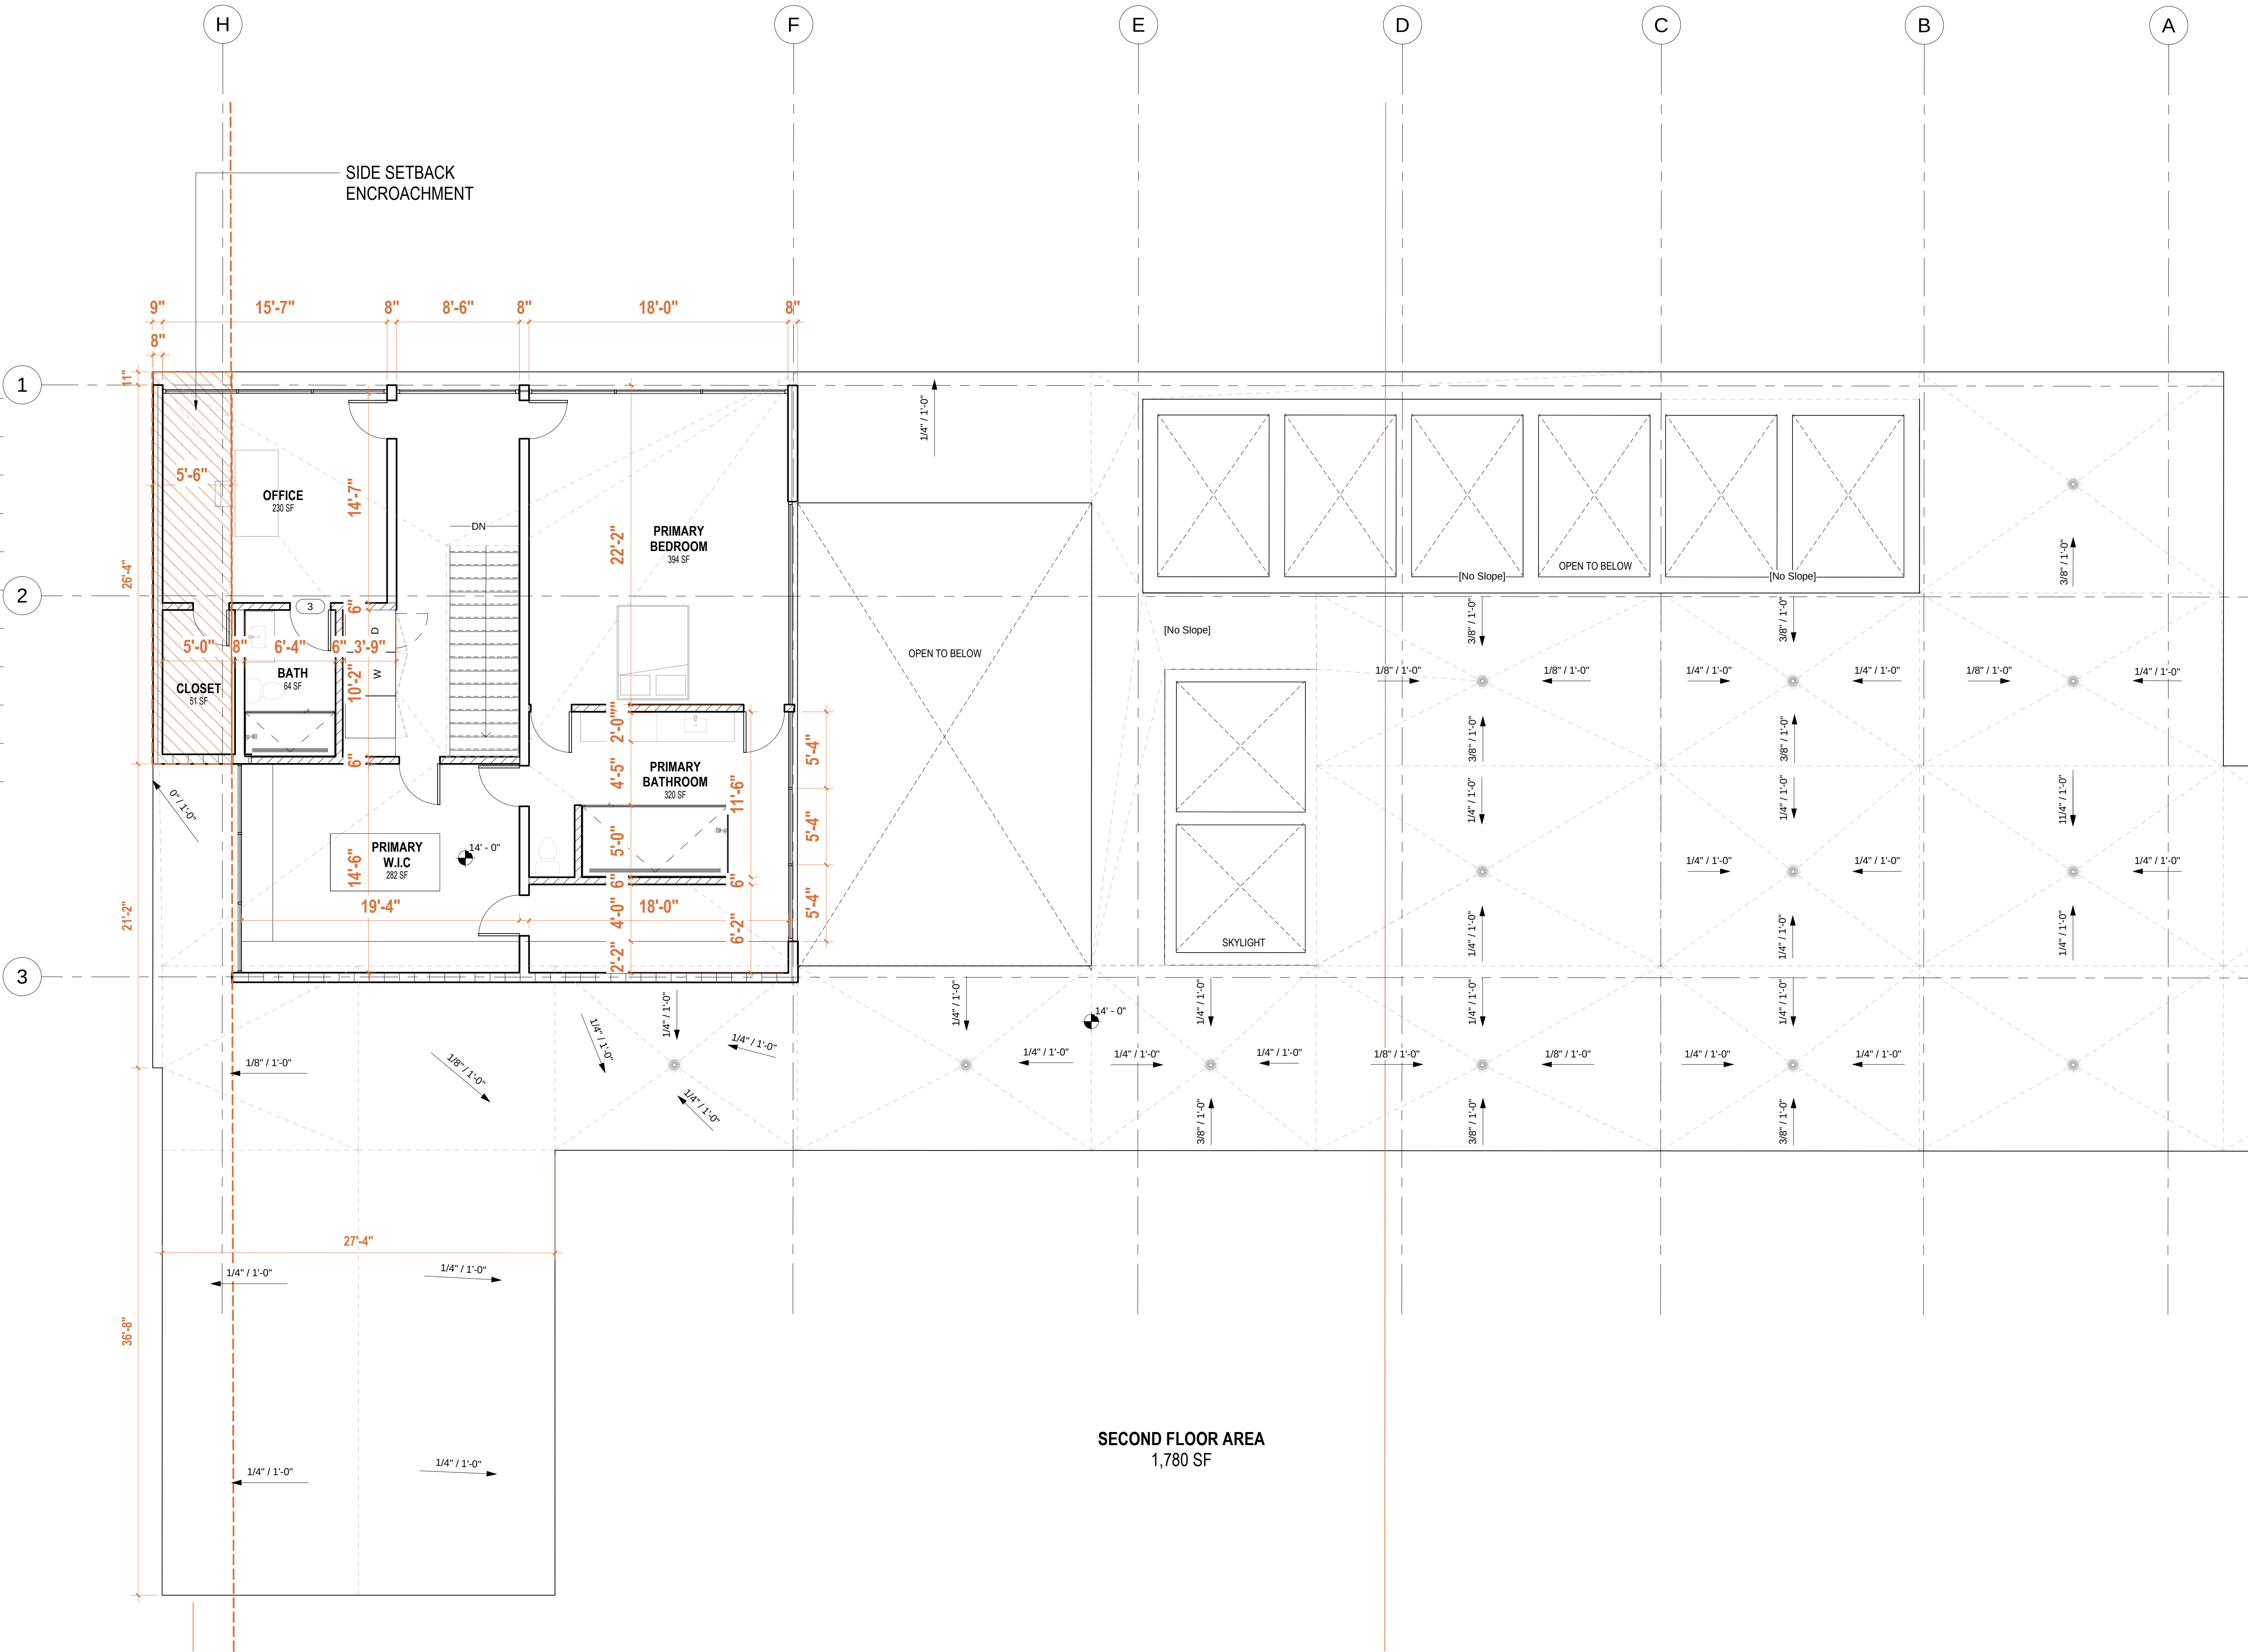

SECOND FLOOR AREA
1,780 SF

1 SECOND FLOOR
3/16" = 1'-0"



Casa Florida

1602 Summerland Ave

Project No.

Project Number

albaENGINEERING

DANIEL SOUTER, P.E.
P.E.# 63901
P.O. BOX 547774
ORLANDO, FL 32854
PHONE: (407) 421-4866

C.A. #30556

Developer
Name Z PROPERTIES
Address 219 W Comstock Ave, Winter Park,
Address FL 32789
Tel: 407.929.3303
Email Zane@zpropertiesinc.com

Design:
Name Z PROPERTIES
Address 219 W Comstock Ave, Winter Park,
Address FL 32789
Tel: 407.929.3303
Email Zane@zpropertiesinc.com

Structure:
Name ALBA ENGINEER
Address 731 W. Smith Street
Address Orlando, FL 32804
Tel: (407) 421-4866
Email dsouter@alba-eng.com

Trusses:
Name K & M TRUSS INC
Address 2928 N Orange Blossom Trail,
Address Zellwood, FL 32798
Tel: (407) 880-4551
Email keith@kmtruss.com

Landscape Architect:
Name
Address
Address
Tel:
Email

Civil:
Name
Address
Address
Tel:
Email

Pools: NOT PART OF PERMIT SET
Name
Address -
Address -
Tel:
Email

Interior Design: NOT PART OF PERMIT SET
Name
Address -
Address -
Tel:
Email

Rev.	Date

ALL DRAWINGS AND WRITTEN MATERIAL APPEARING HEREIN CONSTITUTE THE ORIGINAL AND UNPUBLISHED WORK OF Z PROPERTIES INC., AND MAY NOT BE DUPLICATED, USED, OR DISCLOSED WITHOUT THE EXPRESS WRITTEN CONSENT OF Z PROPERTIES INC.


Date 2/26/2024 4:40:42 PM

Scale 1/8" = 1'-0"

Roof Plan

A103

Sheet No.

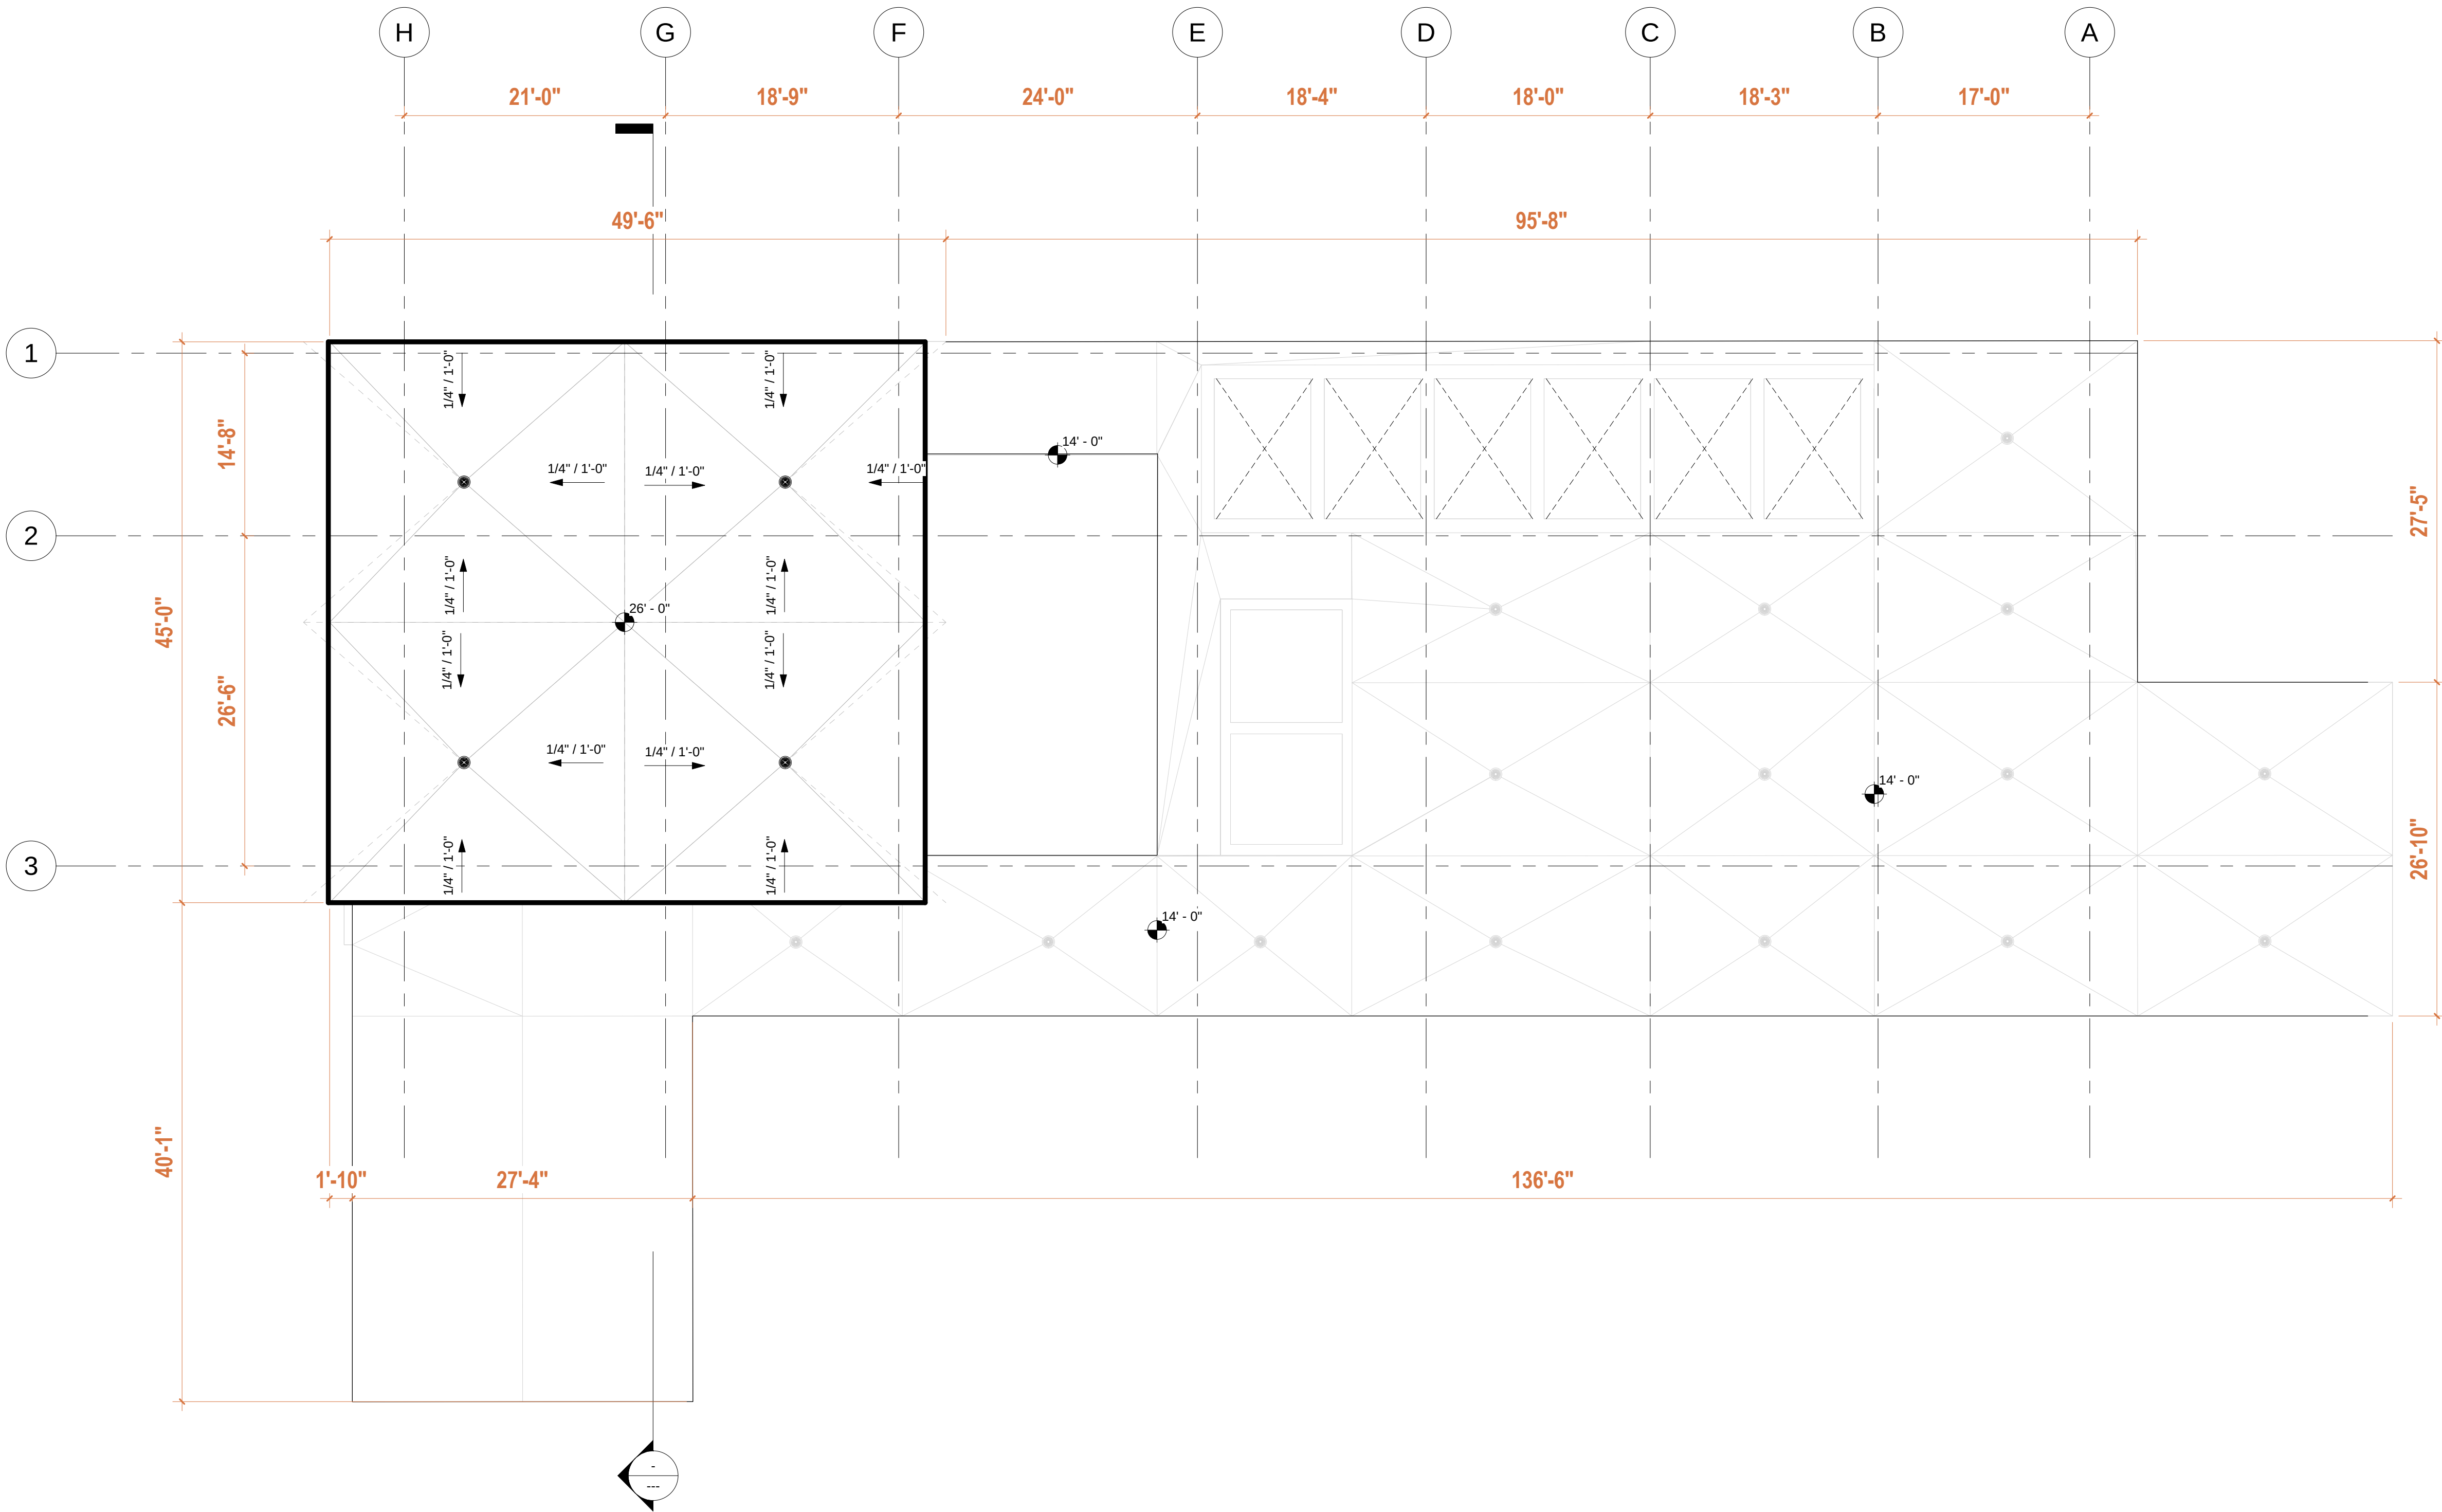

1 ROOF PLAN
1/8" = 1'-0"



Casa Florida

1602 Summerland Ave

Project No.

Project Number

albaENGINEERING

DANIEL SOUTER, P.E.
P.E.# 63901
P.O. BOX 547774
ORLANDO, FL 32854
PHONE: (407) 421-4866

C.A. #30556

Developer

Name

Address

Address

Tel:

Email

Z PROPERTIES

219 W Comstock Ave, Winter Park,
FL 32789
407.929.3303
Zane@zpropertiesinc.com

Design:

Name

Address

Address

Tel:

Email

Z PROPERTIES

219 W Comstock Ave, Winter Park,
FL 32789
407.929.3303
Zane@zpropertiesinc.com

Structure:

Name

Address

Address

Tel:

Email

ALBA ENGINEER

731 W. Smith Street
Orlando, FL 32804
(407) 421-4866
dsouter@alba-eng.com

Trusses:

Name

Address

Address

Tel:

Email

K & M TRUSS INC

2928 N Orange Blossom Trail,
Zellwood, FL 32798
(407) 880-4551
keith@kmtruss.com

Landscape Architect:

Name

Address

Address

Tel:

Email

Civil:

Name

Address

Address

Tel:

Email

Pools: NOT PART OF PERMIT SET

Name

Address

Address

Tel:

Email

Interior Design: NOT PART OF PERMIT SET

Name

Address

Address

Tel:

Email

Rev.	Date

ALL DRAWINGS AND WRITTEN MATERIAL APPEARING HEREIN CONSTITUTE THE ORIGINAL AND UNPUBLISHED WORK OF Z PROPERTIES INC., AND MAY NOT BE DUPLICATED, USED, OR DISCLOSED WITHOUT THE EXPRESS WRITTEN CONSENT OF Z PROPERTIES INC.


Date2/26/2024 4:40:44 PM

Scale1/8" = 1'-0"


Elevation 1

A400


Sheet No.

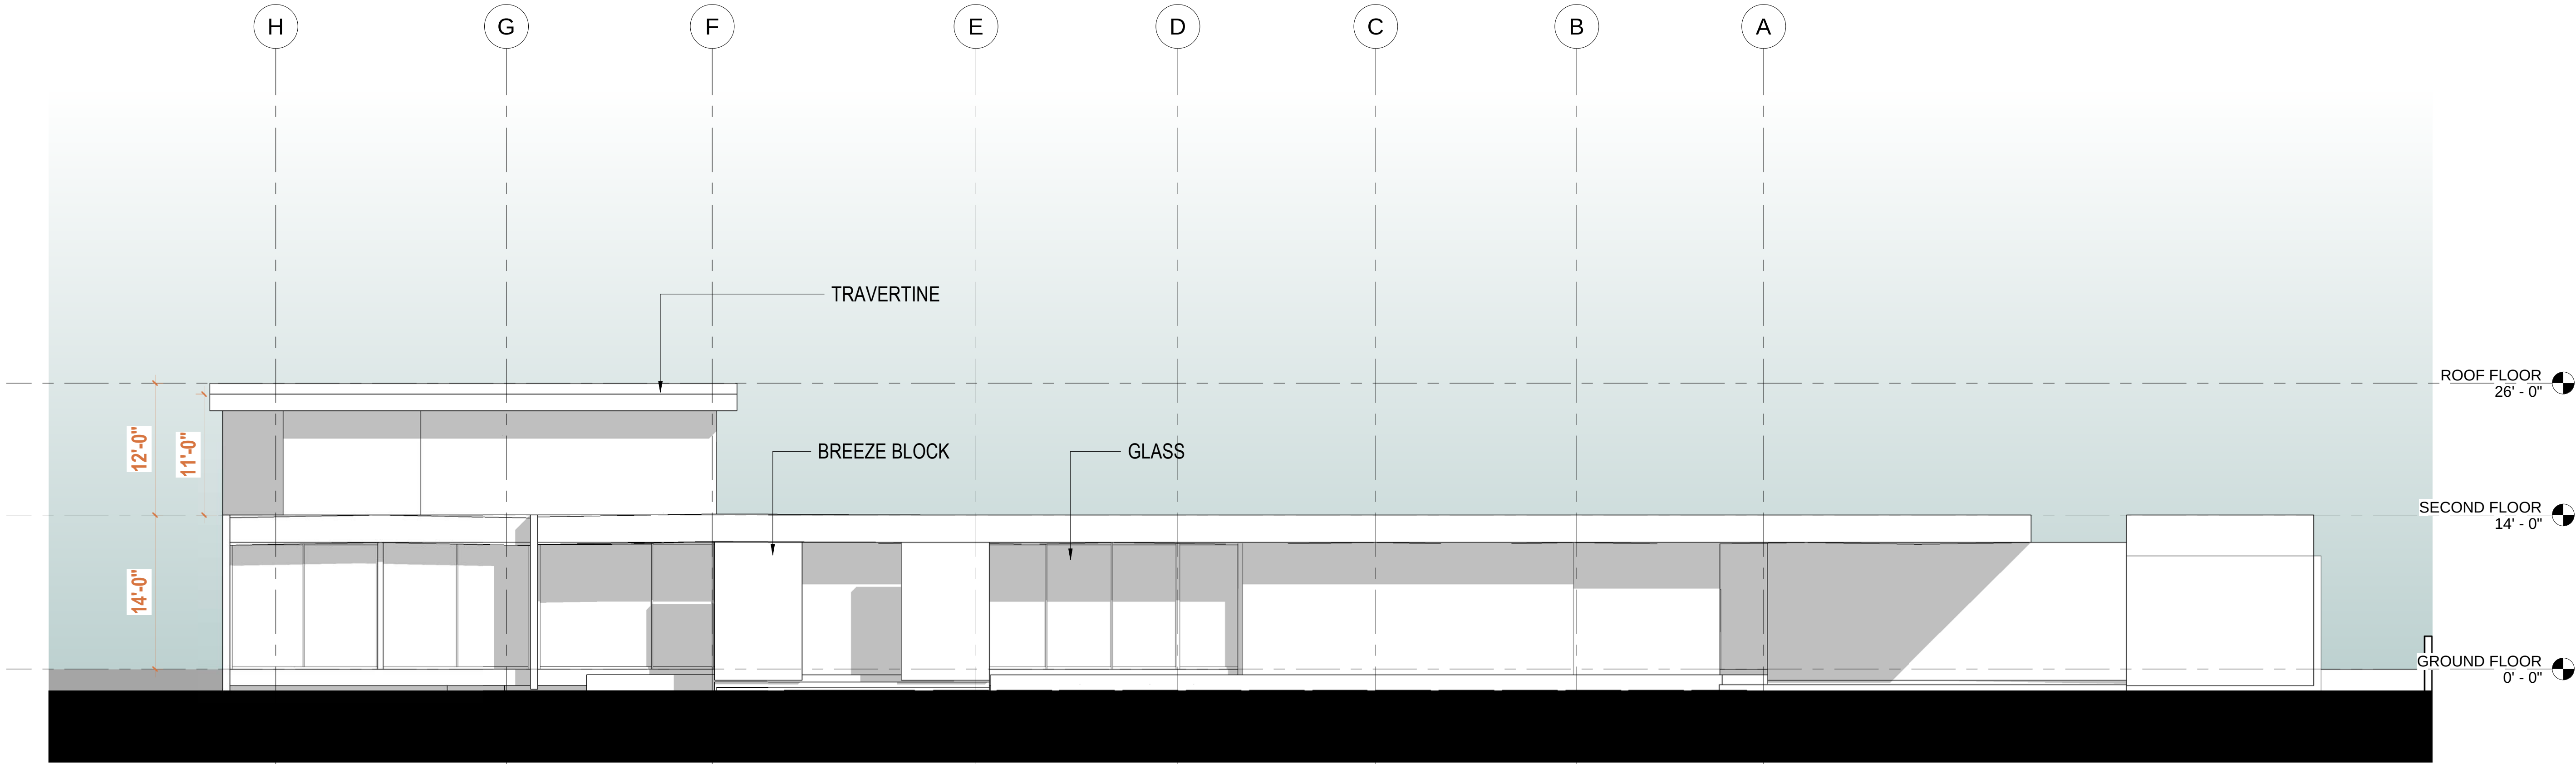


1 FRONT ELEVATION
1/8" = 1'-0"

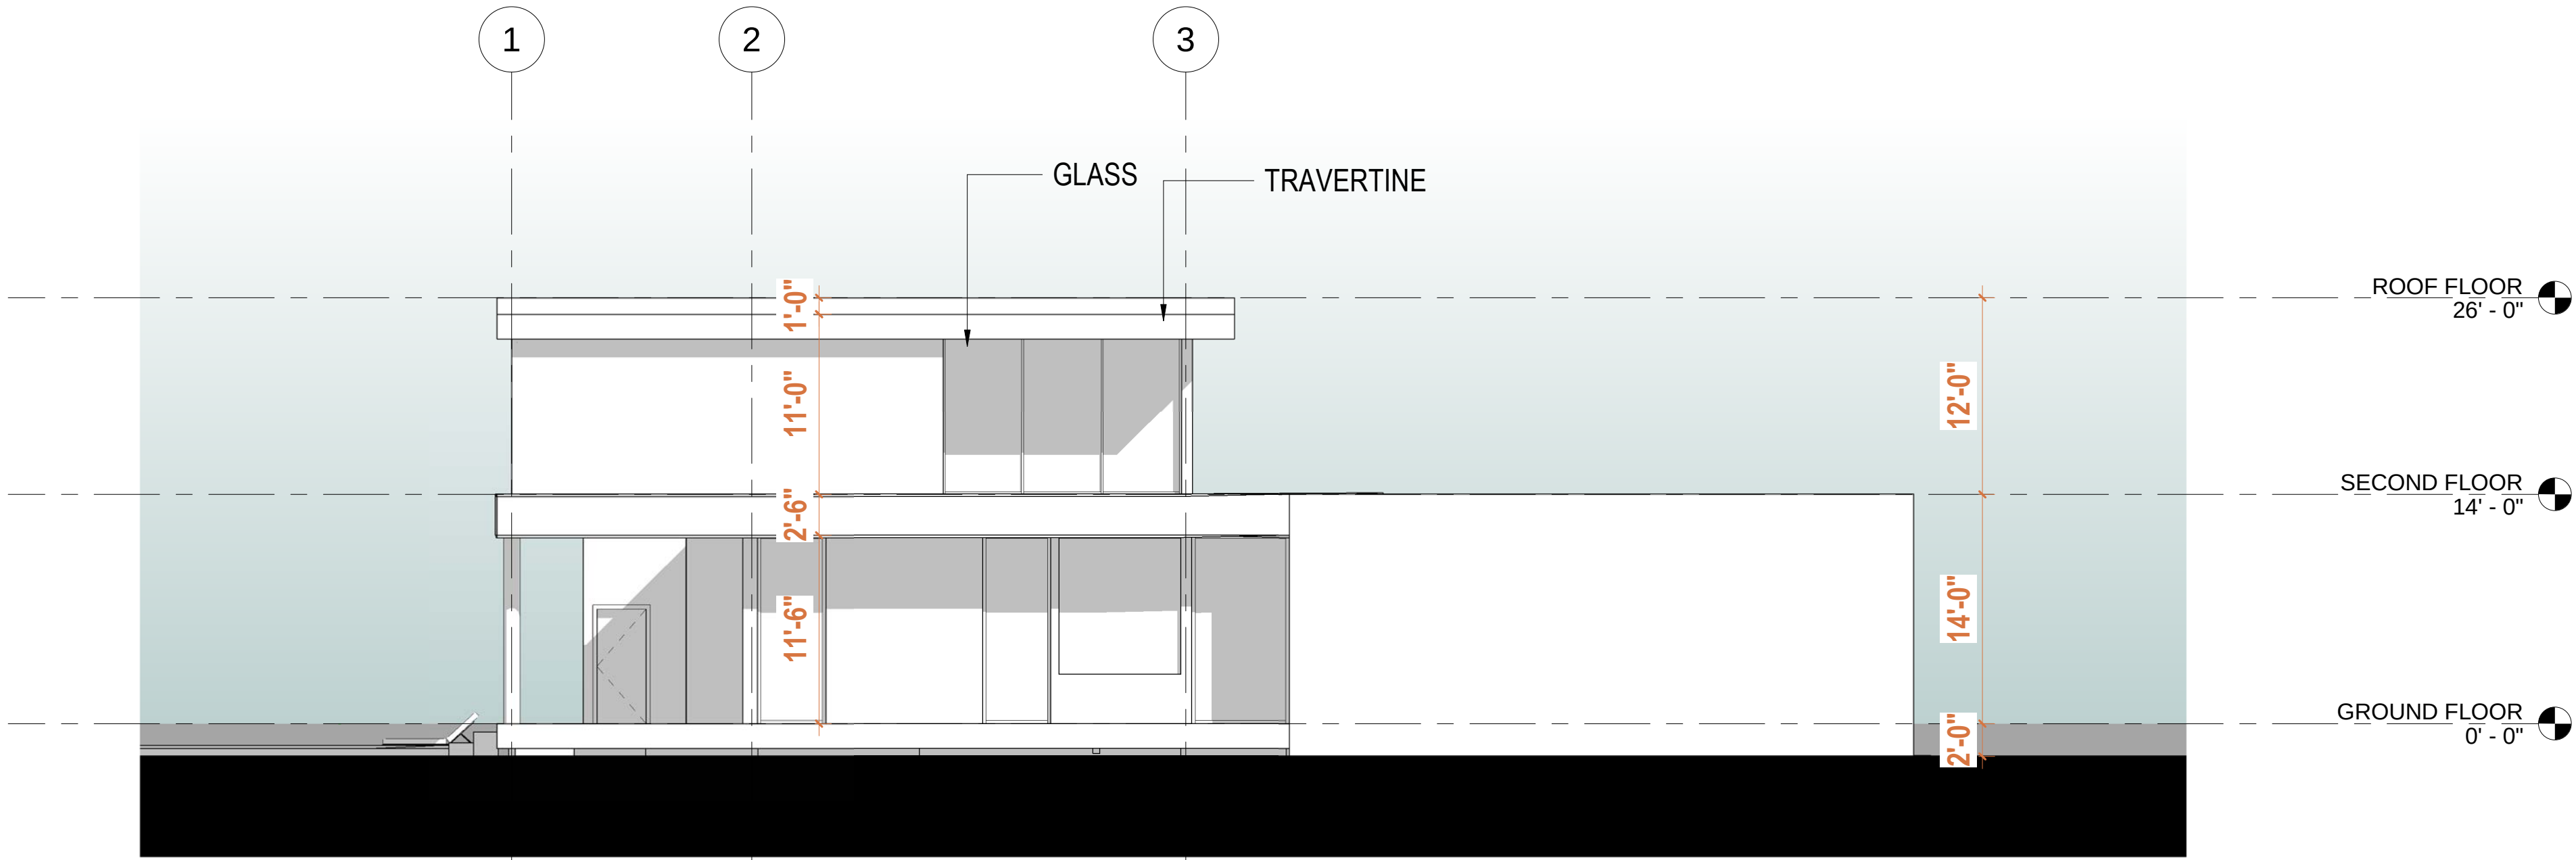

2 SIDE ELEVATION
1/8" = 1'-0"

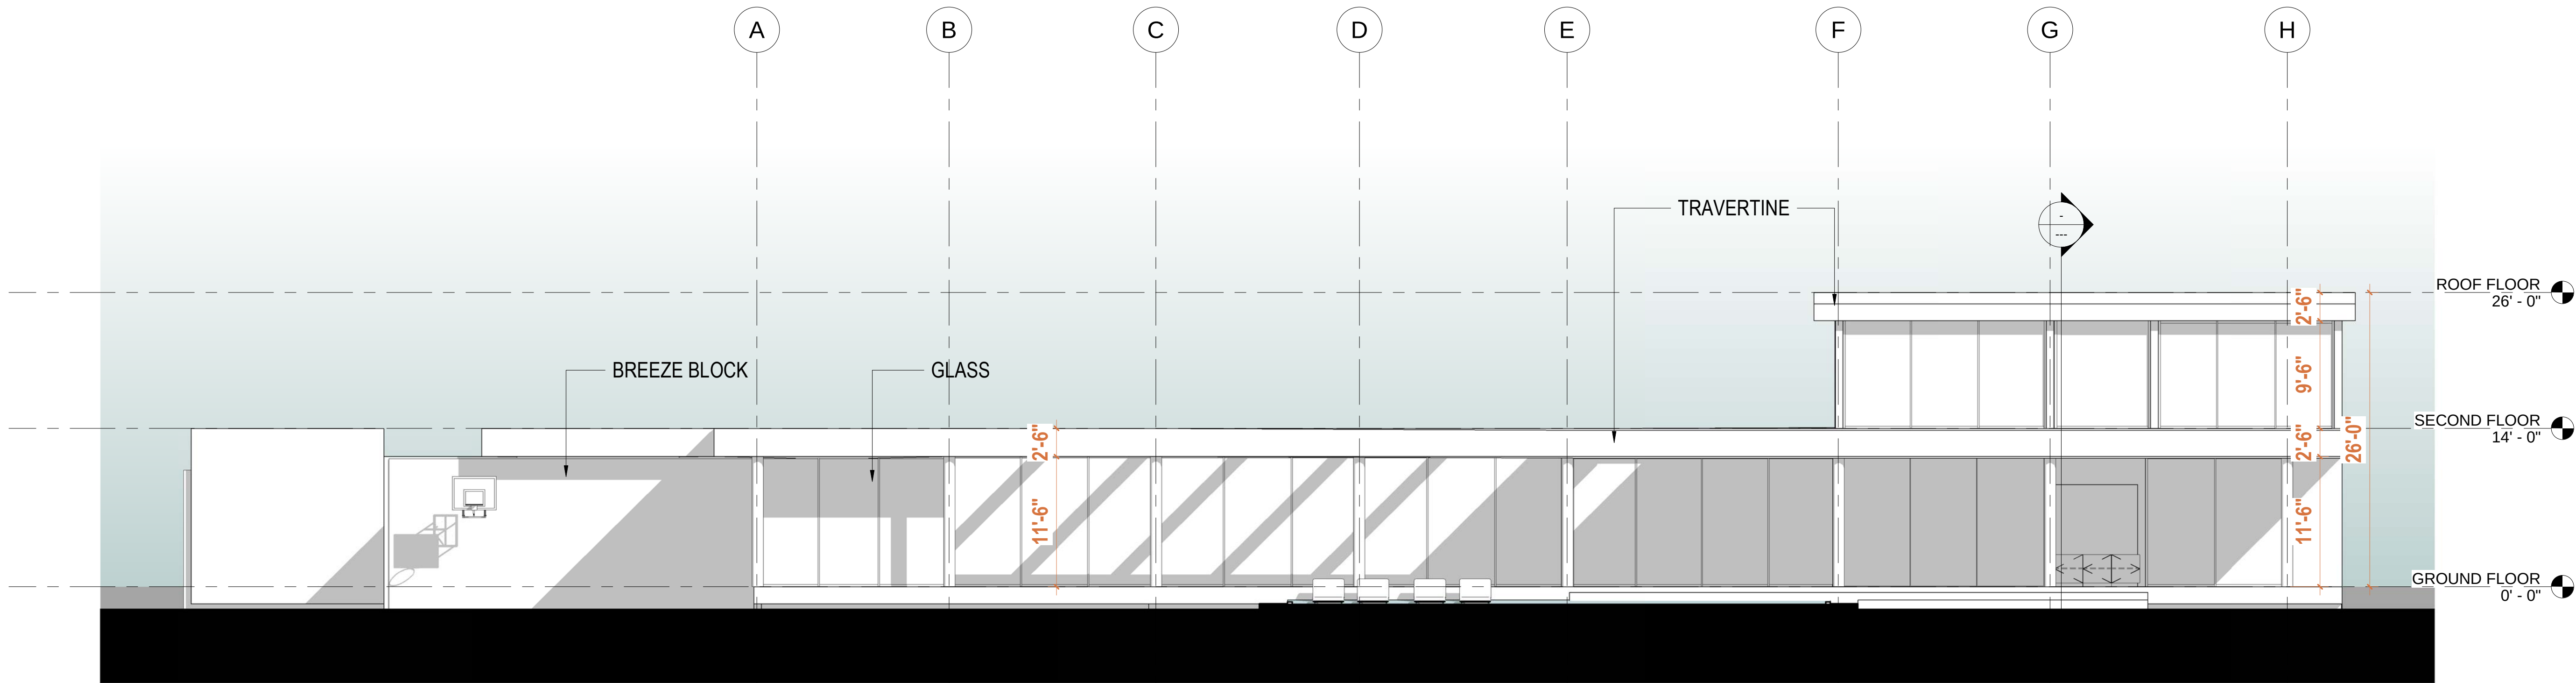

① REAR (LAKE FRONT) ELEVATION
1/8" = 1'-0"

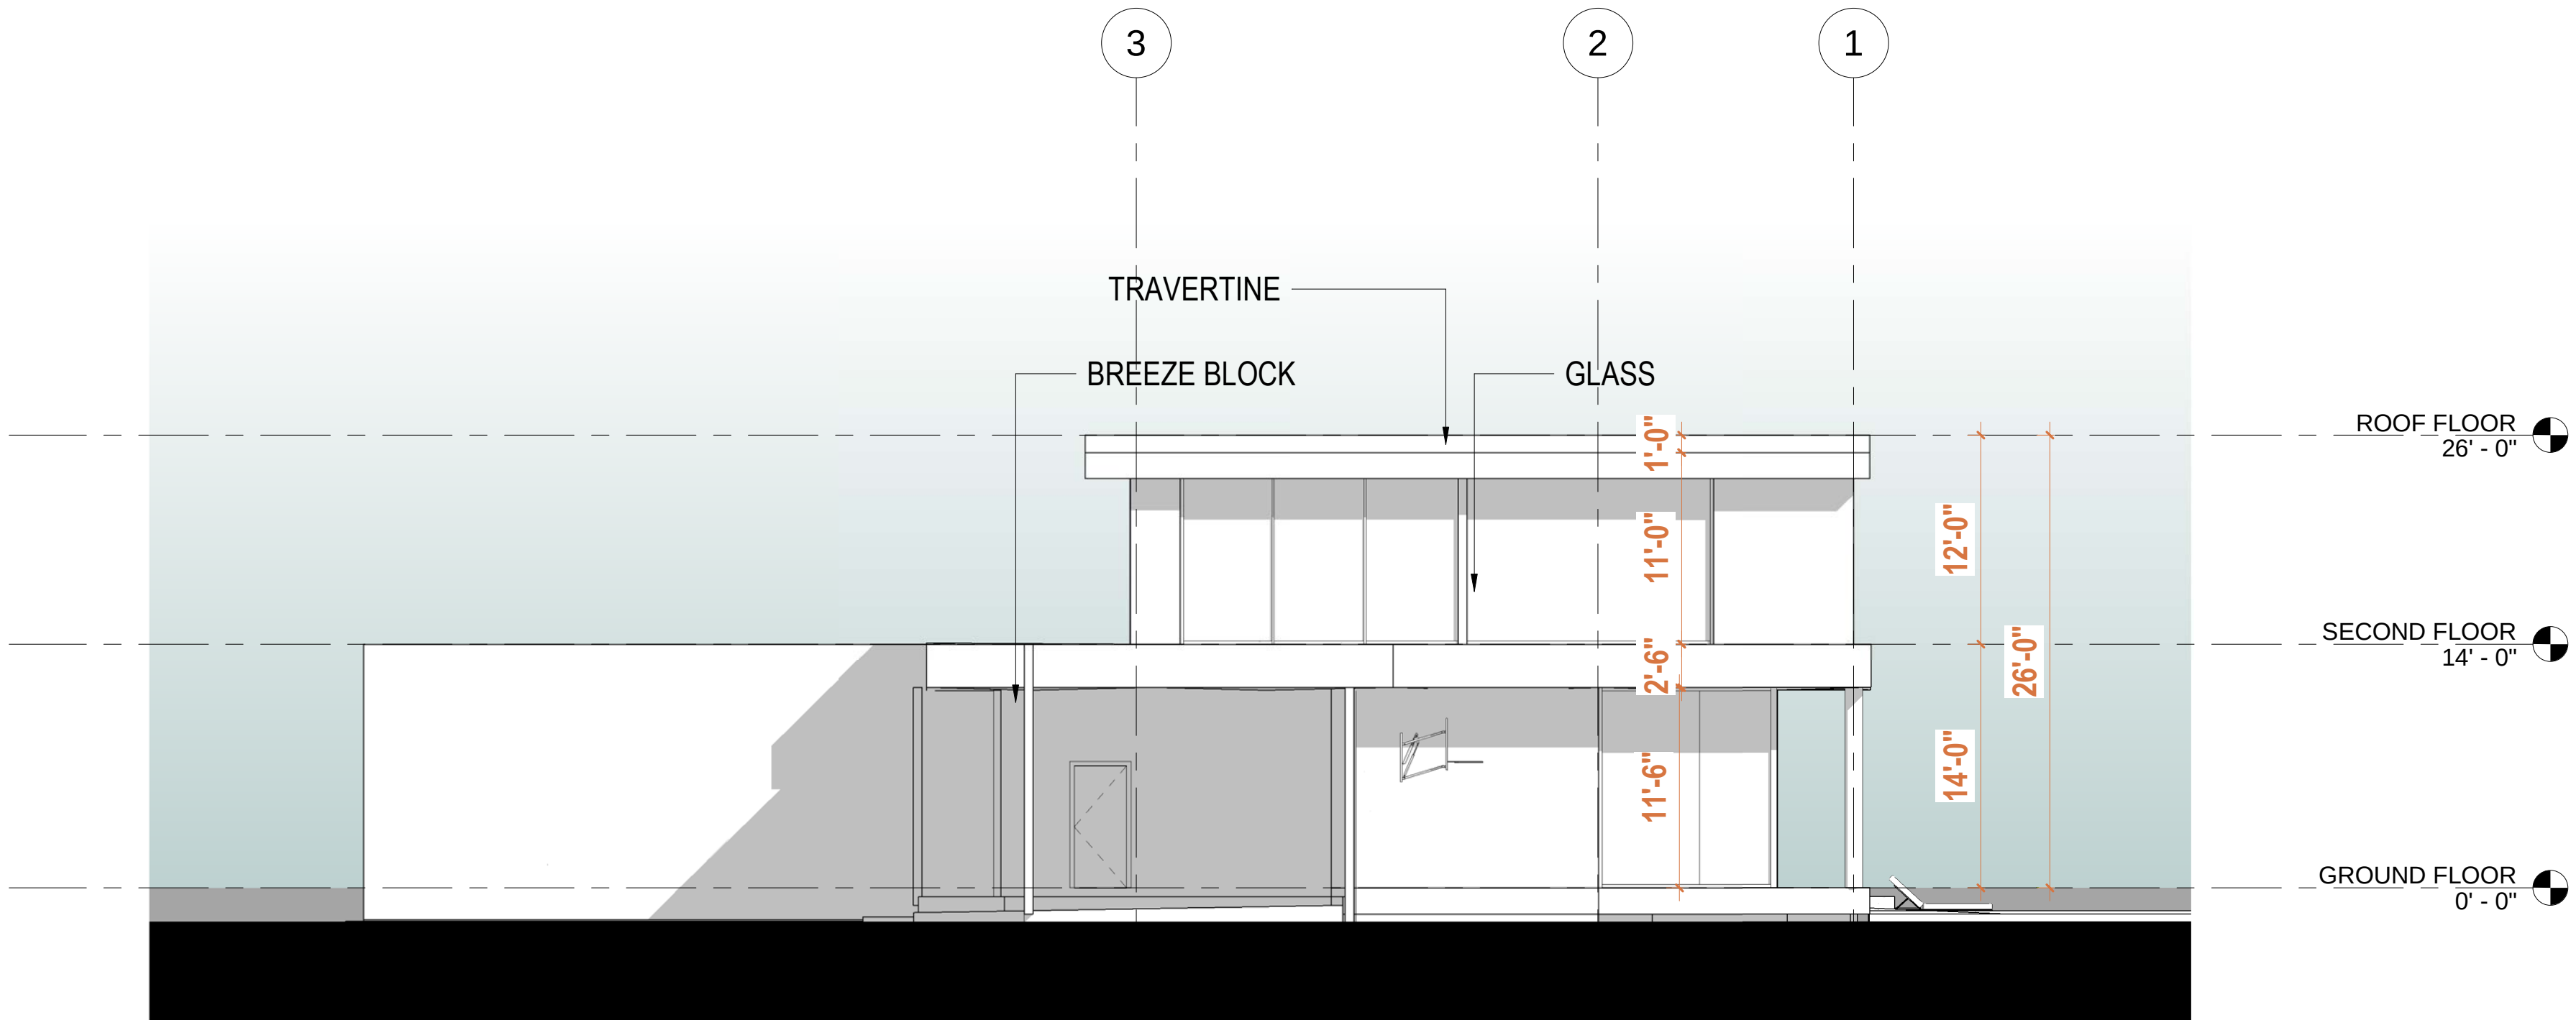

② SIDE ELEVATION 2
1/8" = 1'-0"

Z

Casa Florida

1602 Summerland Ave

Project No.

Project Number

alba
ENGINEERING

C.A. #30556

DANIEL SOUTER, P.E.
P.E.# 63901
P.O. BOX 547774
ORLANDO, FL 32854
PHONE: (407) 421-4866

Developer

Z PROPERTIES
Name
Address 219 W Comstock Ave, Winter Park,
Address FL 32789
Tel: 407.929.3303
Email Zane@zpropertiesinc.com

Design:

Z PROPERTIES
Name
Address 219 W Comstock Ave, Winter Park,
Address FL 32789
Tel: 407.929.3303
Email Zane@zpropertiesinc.com

Structure:

ALBA ENGINEER
Name
Address 731 W. Smith Street
Address Orlando, FL 32804
Tel: (407) 421-4866
Email dsouter@alba-eng.com

Trusses:

K & M TRUSS INC
Name
Address 2928 N Orange Blossom Trail,
Address Zellwood, FL 32798
Tel: (407) 880-4551
Email keith@kctruss.com

Landscape Architect:

Name
Address
Address
Tel:
Email

Civil:

Name
Address
Address
Tel:
Email

Pools: NOT PART OF PERMIT SET

Name
Address
Address
Tel:
Email

Interior Design: NOT PART OF PERMIT SET

Name
Address
Address
Tel:
Email

Rev. Date

Date 2/26/2024 4:40:47 PM

Scale 1/8" = 1'-0"

Elevation 2

A402

Sheet No.



Planning & Zoning Board

agenda item

item type

Public Hearings (Public participation and comment on these matters must be in person.)

meeting date

March 5, 2024

prepared by

Jeffrey Briggs

approved by

subject

Request of Andrea Jacobs on behalf of the Villa Vienda Condominium at 221 Holt

Avenue for: Conditional Use approval to allow five of the six existing condominiums to be used as a bed and breakfast, zoned R-3.

motion | recommendation

Staff recommendation is for approval with the following conditions:

1. That the vacation rental units comply with the Zoning Code definition for a 'bed & breakfast'.
2. That applicable business licenses be issued as required by the City and/or State.

background

Five of the six owners of the Villa Vienda Condominium at 221 Holt Avenue are requesting Conditional Use approval to convert those existing five condominium units into a bed & breakfast use in order to legally use the units as an Air B&B/VRBO.

Background:

The Villa Vienda Condominium, zoned R-3, at the northeast corner of New York and Holt Avenues was constructed in 1980. It is a two-story building with three units on the first floor and three units on the second floor. Each unit is a 2-bedroom, 2-bath of about 1,150 sq. ft. in size.

The condominium started with six individual owners and evolved over time to ownership by parents of college students as they acquired units for student housing, which eventually evolved that all six units were student rentals/student occupied. The applicant began acquiring units in 2006/2007 and owns five units. The sixth owner plans to continue renting his unit with a one-year lease, but is in support of this request.

The applicants operated their five condominium units as student rentals in the past but were not happy with the continual maintenance issues resulting from student rentals. Older non-students did not want to rent in the complex given the lifestyle situations of students occupying a portion of the complex. As a result, the applicant began to operate the property

as an Air B&B/VRBO without legal permission and did so for some time. City code enforcement then has prompted this application.

Proposed Use:

The applicant indicates that the primary renters of the units as vacation rentals have been college parents visiting their children along with some others drawn by family in town or special events like the art festivals. Even though the units are occupied far less, the revenue is equivalent. The applicant has gathered a number of signatures from nearby property owners in favor of their request, who enjoy the quieter atmosphere of the vacation rental occupants. Andrea Jacobs (applicant) lives in one of the condominium units and plans to continue living there and function as an on-site manager providing supervision to the vacation rentals. The existing parking lot has ample spaces to accommodate this use.

Code Conformance:

The Zoning Code says that bed & breakfast businesses must be 100 feet from single-family homes. The Code does not specify how one measures that distance (as a crow flies or normal walking distance). In many instances, the City uses normal walking distance as was just implemented in the new Live Local Act ordinance. Using that walking distance method, this property is 104 feet from the nearest single-family property.

The Zoning Code definition of 'bed and breakfast' anticipates a traditional bed and breakfast inn with only one common kitchen versus cooking facilities in each unit. (see definition below) This Conditional Use request is for a 'bed & breakfast' but in reality, they have operated as an Air B&B/VRBO with full kitchen cooking facilities in each unit, as they were originally constructed. The Zoning Code definition says you have to be one or the other. You have to either be a dwelling unit (condo/apt.) with cooking facilities or a bed & breakfast. In order to comply with the Zoning Code definition, the applicant will need to remove the cooking range/oven from each unit used in that fashion.

Bed and breakfast or boardinghouse means a building or part thereof with nine or less rooms which is not consistent with the definition of a hotel or inn in which sleeping rooms are available for hire as lodging with or without meals and the building having only one kitchen. Where equipment for cooking or provisions for the same are included in a sleeping room, such room shall be deemed to be a dwelling unit.

Summary and Recommendation:

This is a unique scenario and an especially unique location. As regular apartment rentals in excess of 30 days, at this prime location at the doorstep of Rollins College, the property lends itself to college student rentals to the exclusion of other rental customers. That does not serve this property well or function compatibly with the traditional neighboring single-family homes, across the street on French or Holt Avenues. It is zoned R-3 and will operate with the same or less traffic than as condos/apts. The neighbors are happy to support this request so that there is not a repeat of issues when it was student off-campus rentals.


strategic objectives

alternatives | other considerations

fiscal impact

attachments

1. map and aerial
2. Project Information from Applicant
3. Consent signatures from neighbors
4. Pictures from long term student rentals
5. Pictures from short term rentals

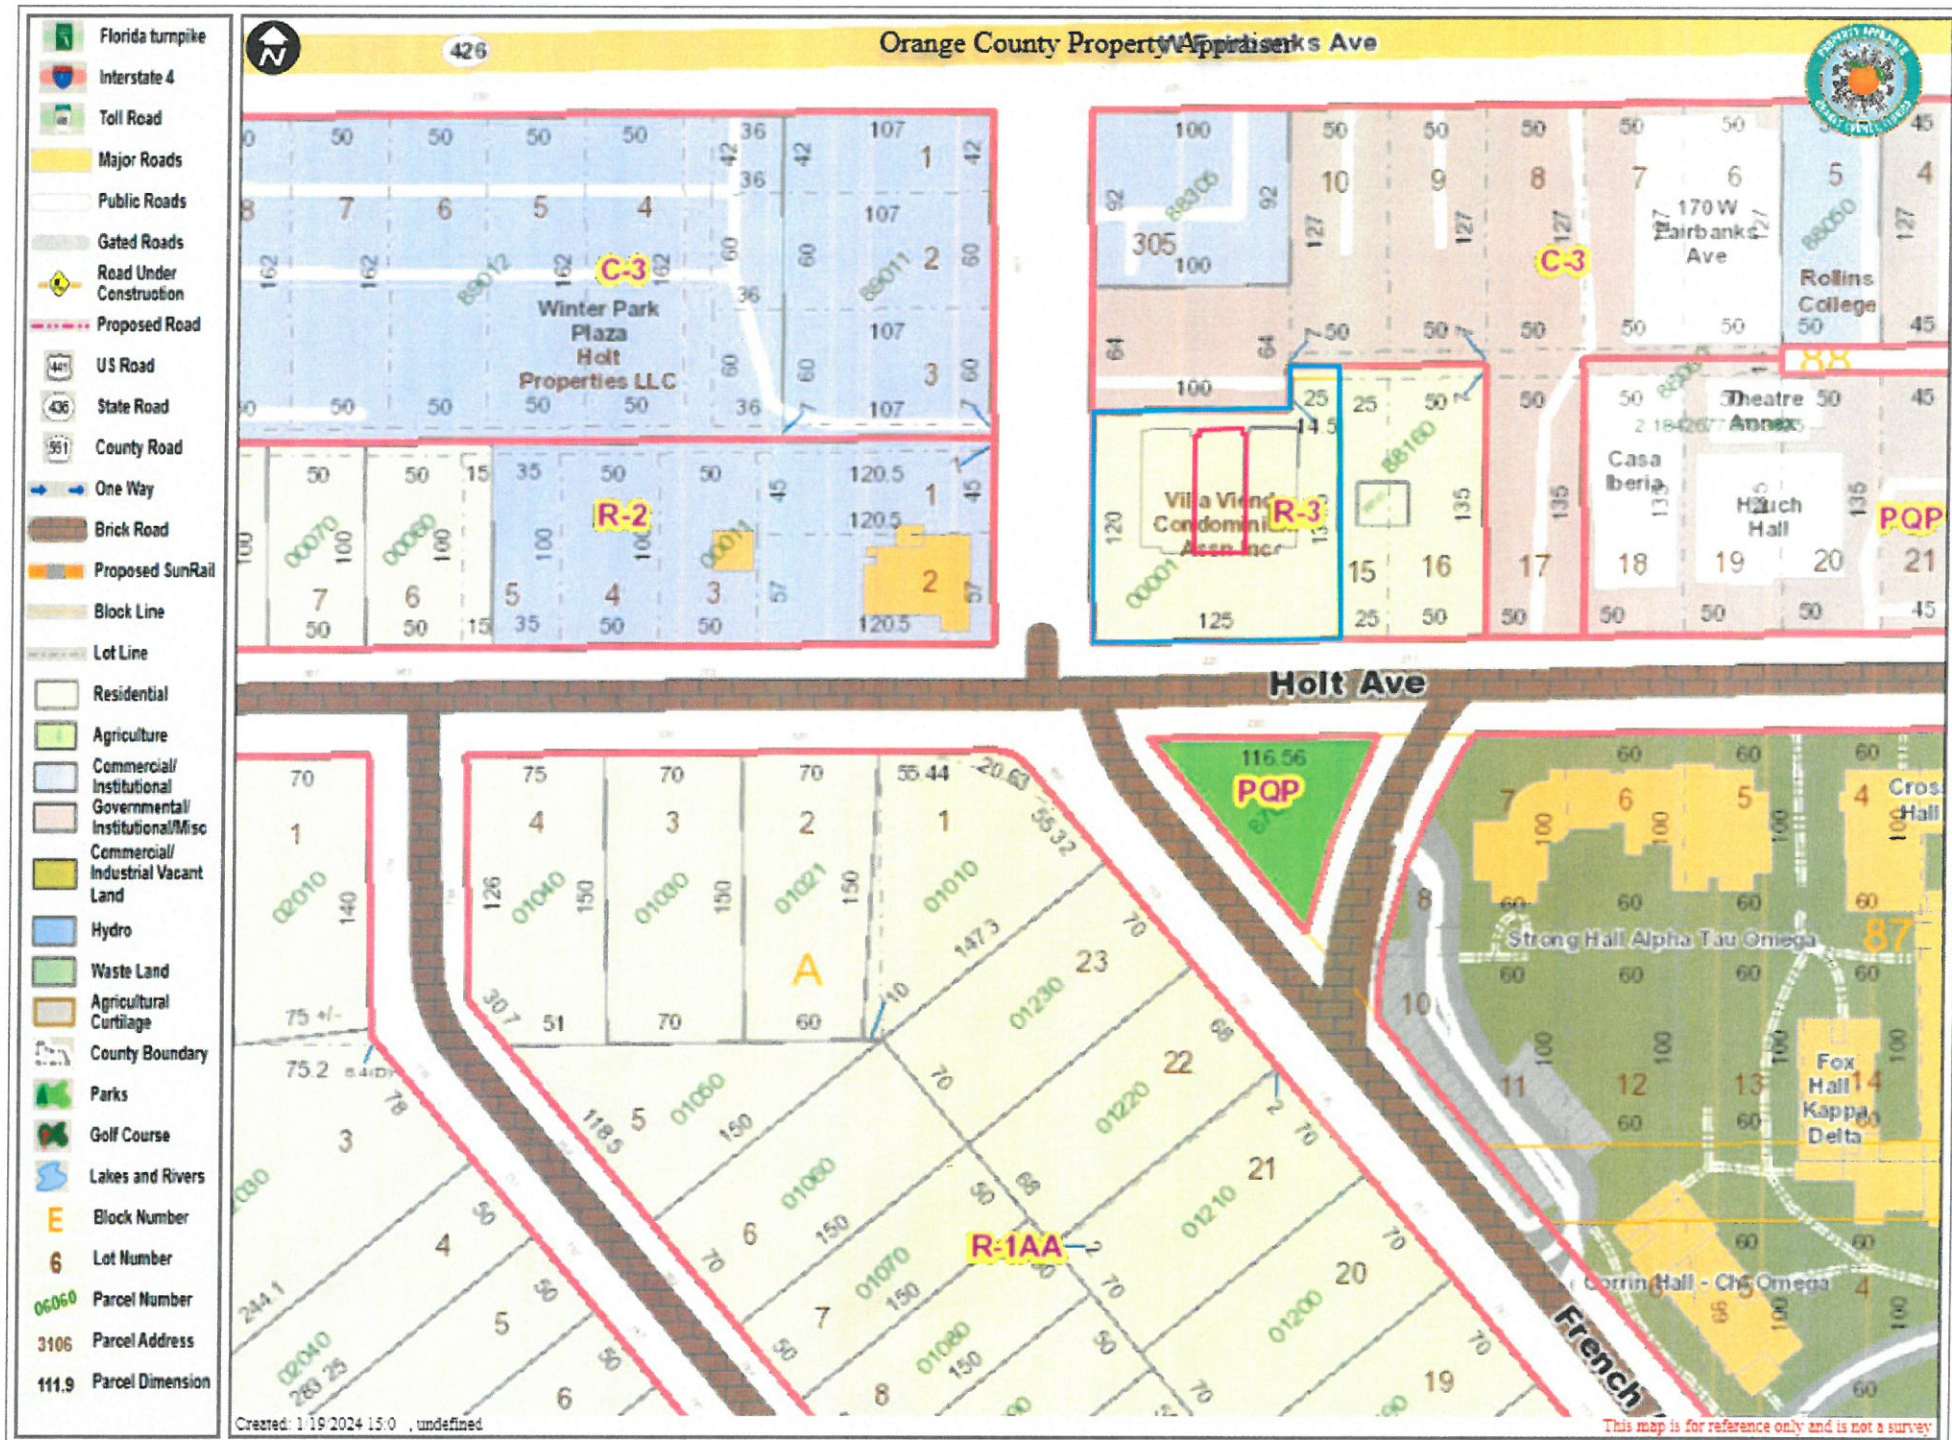

1. Project Information

2. Proposed Development Plan –

To allow the conditional use of bed and breakfast / short term rentals at the property located at 221 Holt Ave Winter Park, FL 32789.

Property Overview

The property located at 221 Holt Ave is a prime location for short-term rentals. The property is currently zoned as R3 and is surrounded by commercial use on all sides, except for the diagonal residential zoning. The proximity to Rollins College further enhances the appeal of the property for short-term stays as the only other short-term rental locations within this close proximity are Rollins College's hotel, Alford Inn, and Park Plaza Gardens. Thus making 221 Holt Ave a perfect opportunity to provide accommodation options for Rollins College parents visiting their children for shorter than 28 day stays.

Benefits for Rollins College Parents

Rollins College is a prestigious institution that attracts students from all over the country and beyond. For parents who wish to visit their children for short-term stays, the availability of nearby accommodation options is crucial. The proposed development plan at 221 Holt Ave provides Rollins College parents with additional choices for their stay, ensuring that they can be close to their children and actively engage with their college experience.

Economic Impact

The introduction of bed and breakfast/short term rentals at 221 Holt Ave has the potential to generate significant economic benefits for the Winter Park community. Visitors staying in these accommodations will contribute to the local economy by spending money at nearby businesses, such as restaurants, shops, and attractions. This increased economic activity can lead to job creation and further investment in the area, ultimately benefiting both residents and businesses alike.

Support from Rollins College and Neighbors

The success of the proposed development plan relies on the support and agreement of the local community. In this case, both Rollins College and the neighboring residents have expressed their approval of allowing short term rentals at this location. Signatures from parties have been provided in this application, further solidifying the consensus to allow the conditional use of bed and breakfast/short term rentals at 221 Holt Ave.

Existing Building Structure

Unit 1 is 1144 sq ft, unit 2 is 1148 sq ft, unit 3 is 1146 sq ft, unit 4 is 1139 sq ft, unit 5 is 1138 sq ft, and unit 6 is 1146 sq ft. Total sq ft is 6,861 for the building.


Distance from Residential Zoning


A careful measurement from the corner of the property line to the nearest residential zoning property reveals a distance of over 100 feet. We measured from the corner of our property line crossing the crosswalk located on New York Ave. headed towards Rollins College Child Development Center ending at their property line the measurement is exactly 49'5". Then measuring from the property line of Rollins College Child Development Center headed towards the closest residential zoned property crossing over the crosswalk located on Holt Ave. ending at the corner of the closest Residential property line the measurement is 52'6". Making the total distance from our parcel to the nearest Residential Zoned property 102 feet 10 inches.

Conclusion

We have determined that allowing for short-term rentals due to the unique location is the best use of the property. We found that when only renting for long term rentals, students from Rollins College occupied the building and we sustained more wear and tear, noise reports, as their stays overly diminished the building and its appearance and caused issues with our neighbors. Renting short term has allowed parents another option when coming to visit their children at Rollins College and we have found this to be the best option at this property since there is better treatment of the property overall since allowing short term rentals. Therefore, the proposed development plan for bed and breakfast/short term rentals at 221 Holt Ave, Winter Park, FL 32789 presents an exciting opportunity to meet the growing demand for accommodation options in the area. With its prime location, support from the local community, and commitment to preserving existing structures and landscaping, the property is poised to provide a positive and memorable experience for guests. By adhering to regulations, ensuring safety measures, and prioritizing guest satisfaction, the plan aims to contribute to the economic growth and success of the Winter Park community.


The Conditional use approval does not involve a building over 10,000 sq ft or a three-story building within the central business district. In addition, no current building and structures will be changed. The landscaping plan will remain the same, along with the existing trees, drainage plan, street graphics and outdoor lighting.

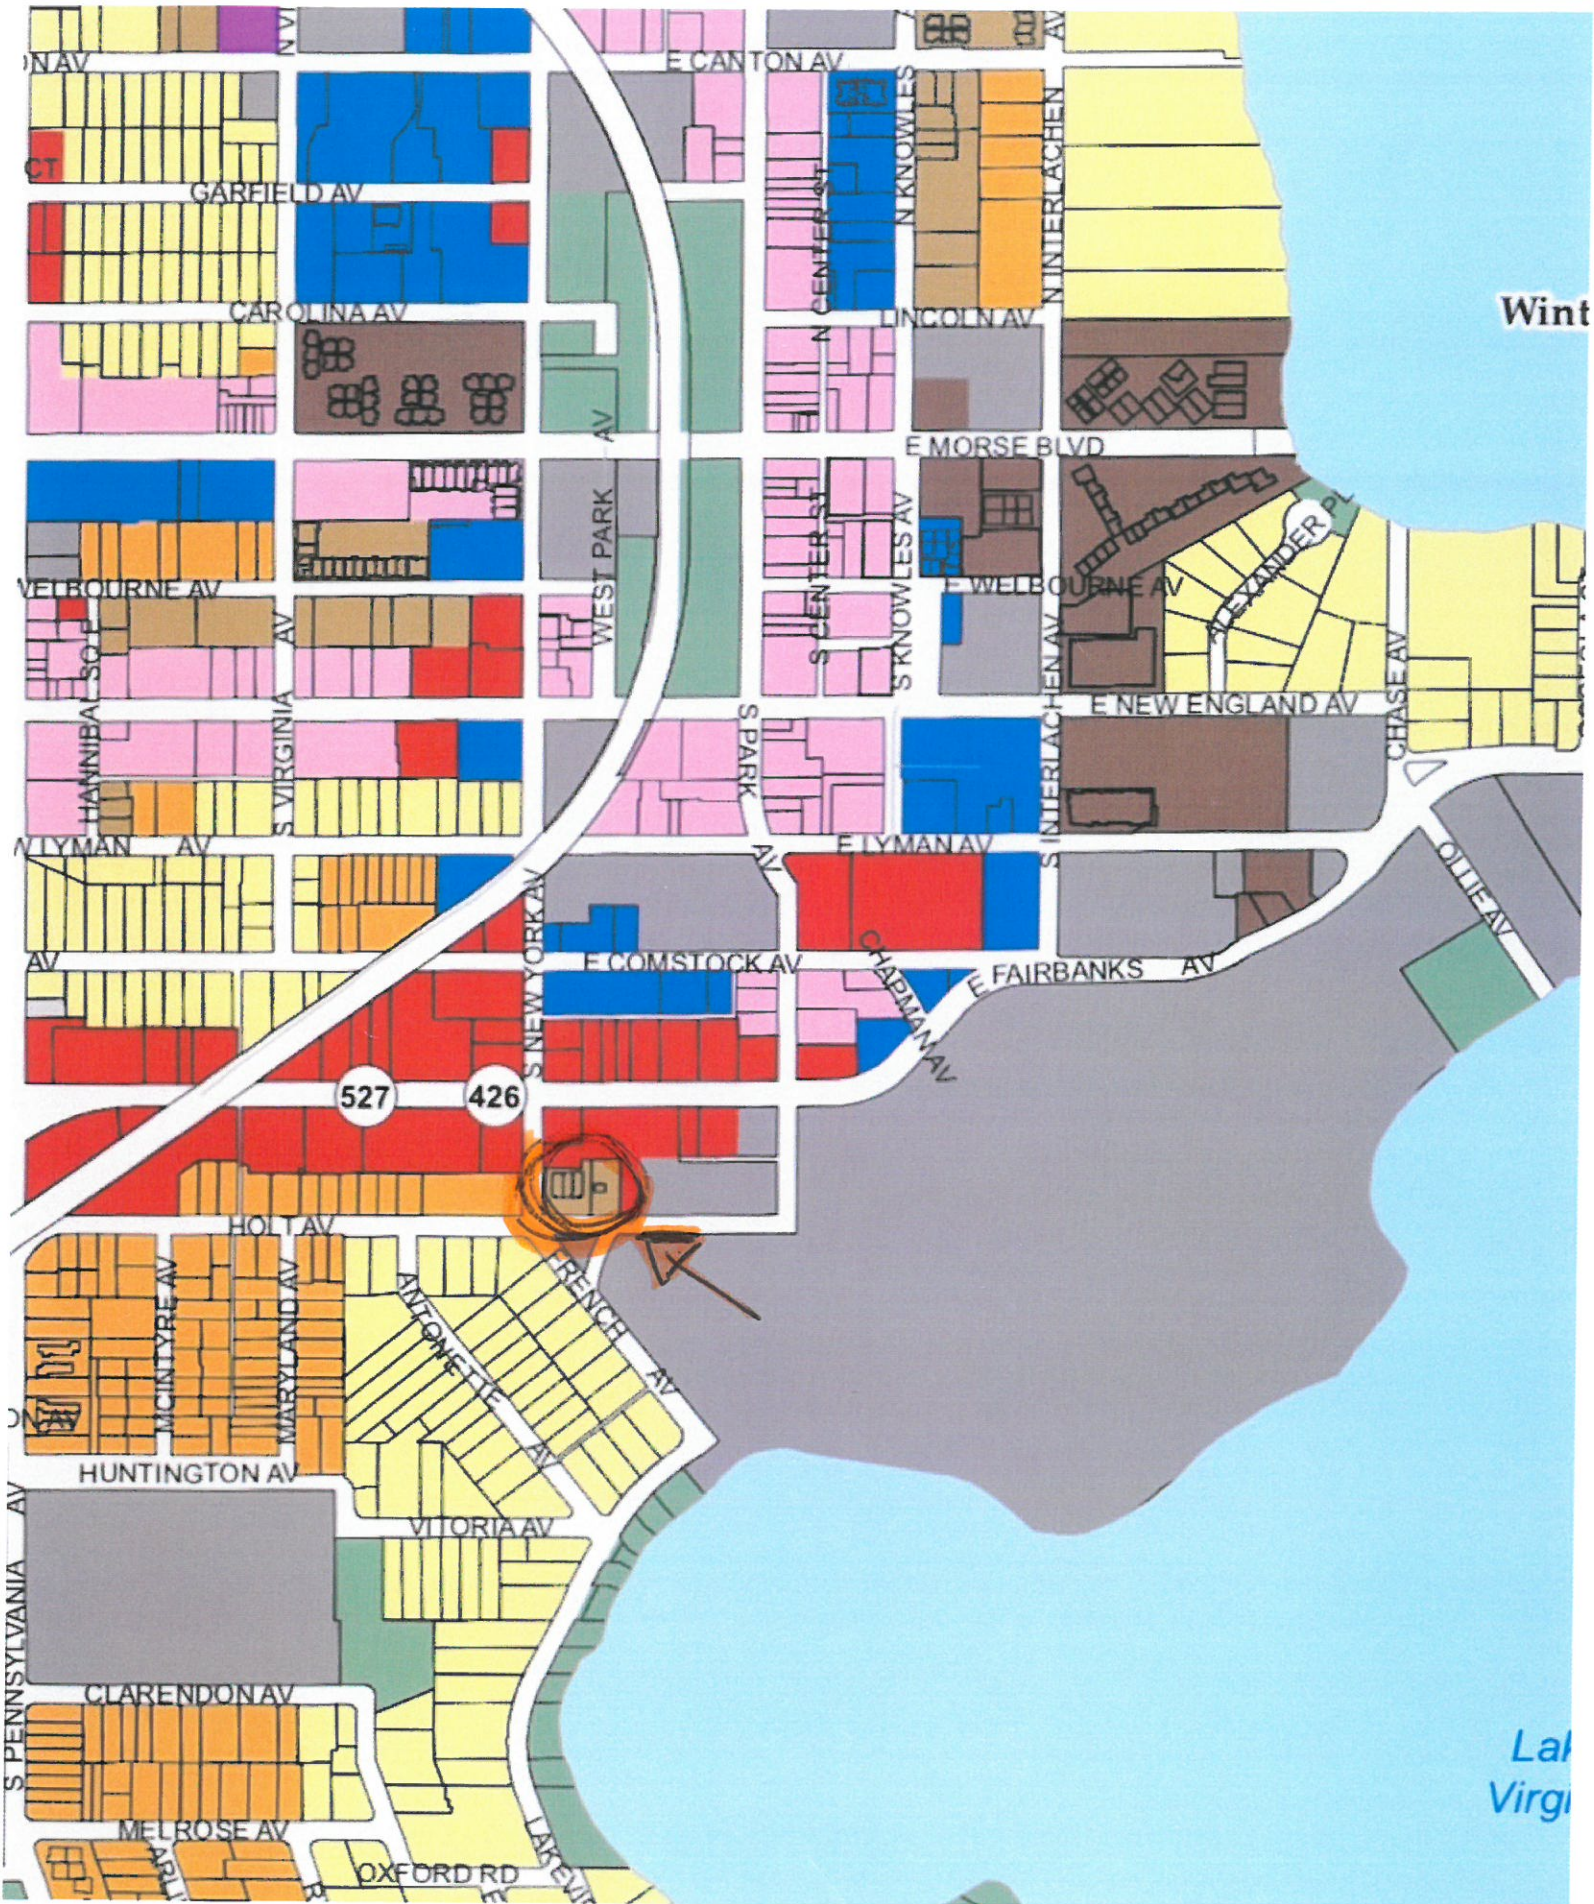

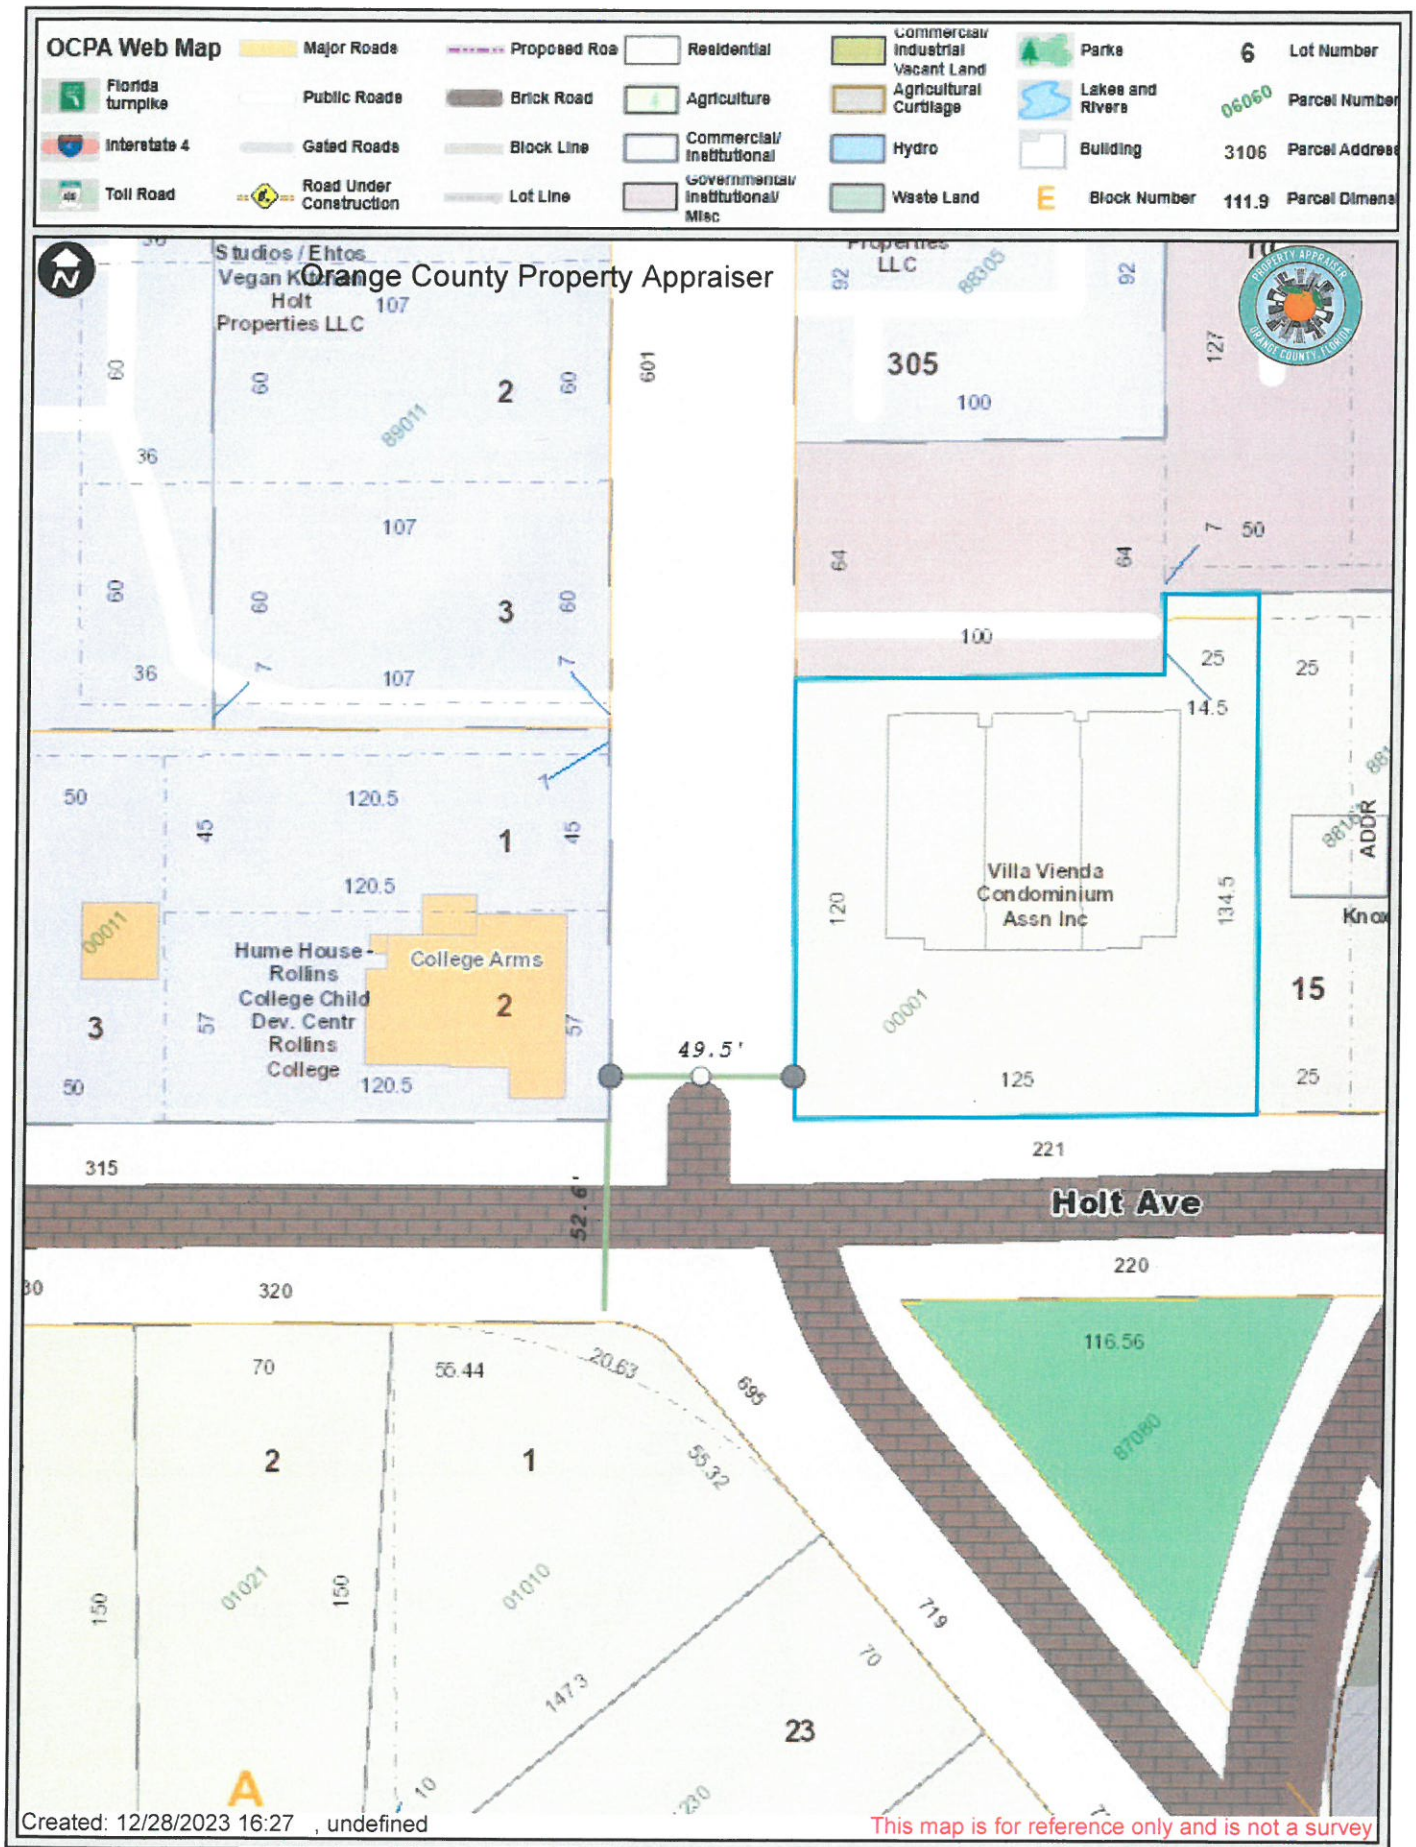

BOUNDARY SURVEY

PROPERTY DESCRIPTION: UNITS 1-6, VILLA VIENDA CONDOMINIUMS, ACCORDING TO THE PLAT THEREOF, AS RECORDED IN CONDOMINIUM BOOK 5, PAGE 88, OF THE PUBLIC RECORDS OF ORANGE COUNTY, FLORIDA.

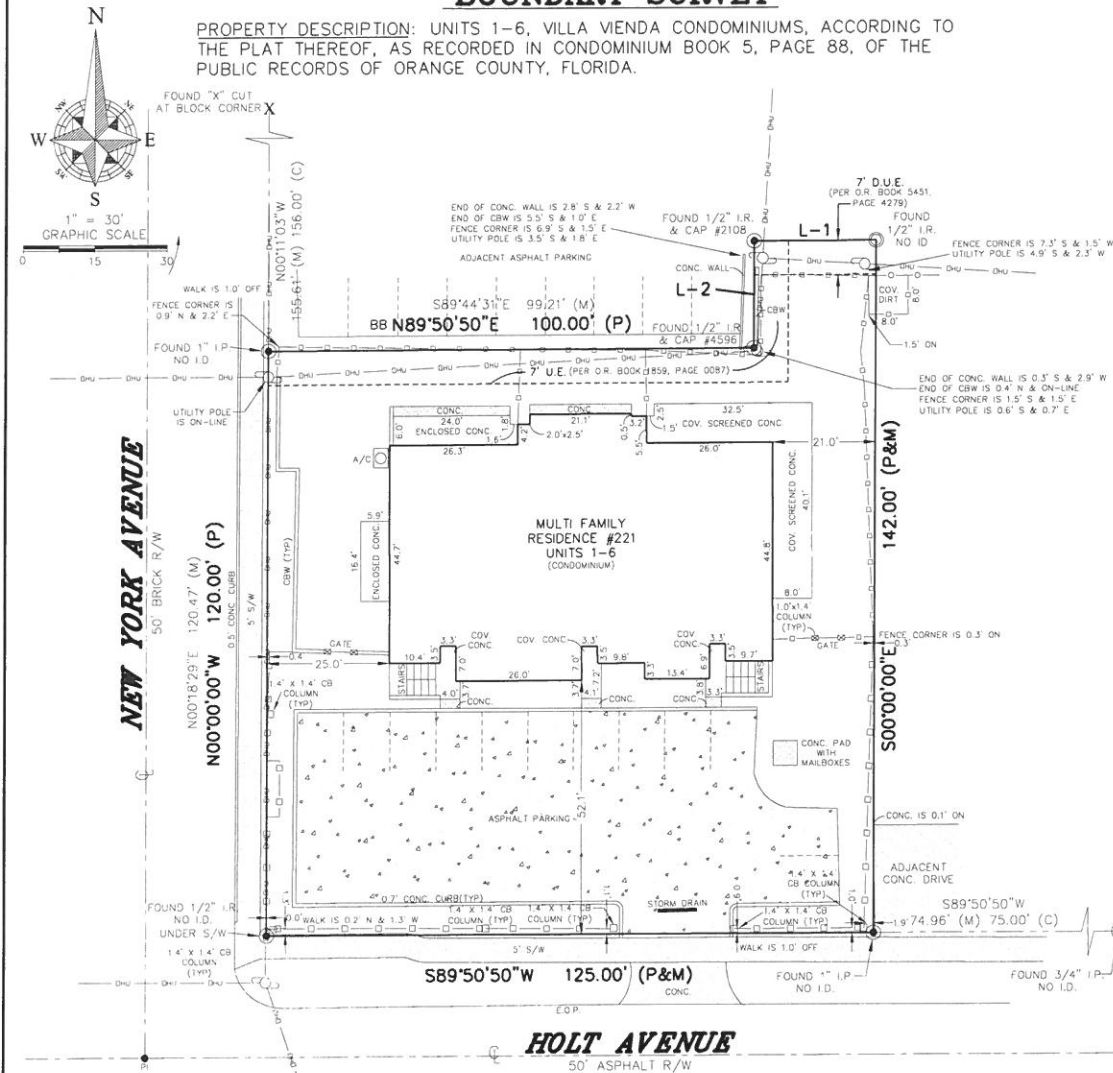

LEGEND:

- = UTILITY POLE
- = SET 1/2" I.R. & CAP LB#7020
- = FOUND PROPERTY CORNER
- = FOUND CONCRETE MONUMENT
- = WELL
- = GAS METER
- = GUYWIRE
- = FIRE HYDRANT
- = LINE BREAK
- = CENTERLINE
- = RIGHT-OF-WAY LINE
- = BUILDING SETBACK LINE
- = HOG WIRE FENCE/HW
- = METAL FENCE/WF WITH C.B. COLUMNS
- = CHAIN LINK FENCE/CLF
- = OVERHEAD UTILITY LINES

- = DELTA/CENTRAL ANGLE
- = A/C = AIR CONDITIONER
- = APT = APARTMENT
- = BLDG. = BUILDING
- = C = CALCULATED
- = CH = CHORD
- = CB = CHORD BEARING
- = CBW = CONCRETE BLOCK WALL
- = C.M. = CONCRETE MONUMENT
- = CNA = CORNER NOT ACCESSIBLE
- = CONC. = CONCRETE
- = COV. = COVERED
- = D = DESCRIPTION
- = D/B/A = DOING BUSINESS AS
- = D.E. = DRAINAGE EASEMENT
- = D.U.E. = DRAINAGE & UTILITY EASEMENT
- = E.O.P. = EDGE OF PAVEMENT
- = E.O.W. = EDGE OF WATER
- = F = FIELD
- = FF ELEV. = FINISHED FLOOR ELEVATION

- = I.D. = IDENTIFICATION
- = I.R. = IRON ROD
- = I.P. = IRON PIPE
- = L = ARC LENGTH
- = L.S. = LAND SURVEYOR
- = LB. = LAND SURVEYING BUSINESS
- = M = MEASURED
- = NR. = NON-RADIAL
- = O.R. = OFFICIAL RECORDS
- = P = PLAT
- = PC = POINT OF CURVATURE
- = PCC = POINT OF COMPOUND CURVATURE
- = PCP = PERMANENT CONTROL POINT
- = PI = POINT OF INTERSECTION
- = POB = POINT OF BEGINNING
- = POC = POINT OF COMMENCEMENT
- = POL = POINT ON LINE
- = PRC = POINT OF REVERSE CURVATURE
- = PRM = PERMANENT REFERENCE MONUMENT
- = PSM = PROFESSIONAL SURVEYOR & MAPPER

- = PT = POINT OF TANGENT
- = R = RADIUS
- = RAD. = RADIAL
- = RES. = RESIDENCE
- = RP. = RADIUS POINT
- = R/W = RIGHT OF WAY
- = S/W = SIDEWALK
- = TBD = TO BE DETERMINED
- = T.O.B. = TOP OF BANK
- = (TYP.) = TYPICAL
- = U.R. = UTILITY ROOM
- = U.E. = UTILITY EASEMENT
- = W.M. = WATER METER
- = WPP = WOOD POWER POLE

LINE DATA


- L-1) N89°50'50"E 25.00' (P)
- S89°22'25"E 25.17' (M)
- L-2) N00°00'00"W {NORTH}
- 14.50' (P) 22.00' (C)
- N00°02'35"W 22.59' (M)

CERTIFIED TO:
VILLA VIENDA CONDOMINIUM ASSOCIATION, INC.
ARNOLD, MATHENY & EAGAN, P.A.

BEARINGS SHOWN HEREON ARE BASED ON THE SOUTHERLY LINE OF VILLA VIENDA CONDOMINIUMS, PER CONDOMINIUM BOOK 5, PAGE 88, AS BEING S89°50'50"W, PER CONDOMINIUM PLAT.

ACCORDING TO THE FLOOD INSURANCE RATE MAP NO. 12095C 0255 F DATED 09/25/09 THE PROPERTY SHOWN HEREON APPEARS TO LIE IN ZONE X.

JOB NO. BCA13777-U (FIELD DATE:) 09/27/07
DRAWN BY: MLO REVISED: 05/30/17 RO
CHECKED BY: BC
FIELD BY: DC/JP
OPERATING UNDER LB#7020

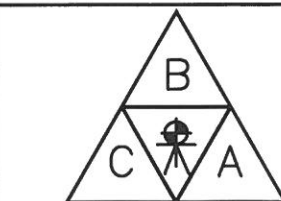

BRADLEY COX & ASSOCIATES
LAND SURVEYING
405 W. 25TH STREET
SANFORD, FLORIDA 32771
(407) 323-9202

NOTES:

1. THIS SURVEY IS BASED ON THE LEGAL DESCRIPTION AS PROVIDED BY THE CLIENT.
2. THIS SURVEYOR HAS NOT ABSTRACTED THE LAND SHOWN HEREON FOR EASEMENTS, RIGHTS OF WAY OR RESTRICTIONS OF RECORD WHICH MAY AFFECT THE TITLE OR USE OF THE LAND.
3. DO NOT RECONSTRUCT PROPERTY LINES FROM BUILDING TIES.
4. NO FOOTING OR OVERHANGS HAVE BEEN LOCATED EXCEPT AS SHOWN.
5. NO IMPROVEMENTS OR UTILITIES HAVE BEEN LOCATED EXCEPT AS SHOWN.
6. THIS SURVEY IS NOT VALID WITHOUT THE SIGNATURE AND THE ORIGINAL RAISED SEAL OF A FLORIDA LICENSED SURVEYOR AND MAPPER.

I HEREBY CERTIFY THAT THE SURVEY OF THE HEREON DESCRIBED PROPERTY WAS PREPARED UNDER MY DIRECT SUPERVISION AND MEETS THE STANDARDS OF PRACTICE SET FORTH BY THE FLORIDA BOARD OF PROFESSIONAL SURVEYORS AND MAPPERS IN CHAPTER 472, FLORIDA ADMINISTRATIVE CODE, PURSUANT TO CHAPTER 472, FLORIDA STATUTES.

BRADLEY G. COX, PSM #5567 (DATE) 05/30/17

Signatures From Neighbors -

Edward A Kania
Vice President for Business and Finance and Treasurer
Rollins College
1000 Holt Avenue
Winter Park, Florida 32789

Planning & Zoning Committee

City of Winter Park, Florida

Re: Request for Conditional Use permit for 221 Holt Ave Winter Park FL 32789

Dear Planning/Zoning Committee Board Members:

I write to indicate the support of Rollins College of our neighbors at Villa Vienda Condos - 221 Holt Avenue, Winter Park, FL 32789 on their request for a conditional use permit allowing short term rentals.

Sincerely Yours,

A handwritten signature in black ink, appearing to read "Edward A. Kania". The signature is fluid and cursive, with the first name "Edward" being more prominent and the last name "Kania" following it.

Ed Kania

To: Planning & Zoning City of Winter Park FL

From: Neighbor SCOTT WELLS


Re: Request for Conditional Use permit

221 Holt Ave Winter Park FL 32789

Dear Planning/Zoning Board Members:

I support my neighbors at Villa Vienda Condos - 221 Holt Avenue, Winter Park, FL 32789 for conditional use permit allowing short term rentals/ bed and breakfast.

Thank you!

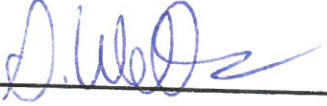 Date: 12/18/23

Signature of Neighbor

211 Holt Ave 407-619-2030

Address of Neighbor & Phone number

To: Planning & Zoning City of Winter Park FL

From: Neighbor Scott / Graham Wells


Re: Request for Conditional Use permit

221 Holt Ave Winter Park FL 32789

Dear Planning/Zoning Board Members:

I support my neighbors at Villa Vienda Condos - 221 Holt Avenue, Winter Park, FL 32789 on their request for a conditional use permit allowing short term rentals.

Thank you!

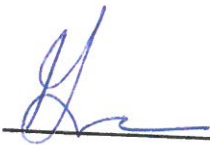

Date: 11/27/23

Signature of Neighbor

211 Holt Ave Apt 3 828-989-1218

Address of Neighbor & Phone number

To: Planning & Zoning City of Winter Park FL

From: Neighbor William

Re: Request for Conditional Use permit

221 Holt Ave Winter Park FL 32789

Dear Planning/Zoning Board Members:

I support my neighbors at Villa Vienda Condos - 221 Holt Avenue, Winter Park, FL 32789 for conditional use permit allowing short term rentals/ bed and breakfast.

Thank you!

William Keegan Date: 12-22-13
Signature of Neighbor

221 HOLT AVE. #6 407-310-6349

Address of Neighbor & Phone number

Ed Kania
785 Maryland Avenue
Winter Park, FL 32789

Planning & Zoning Committee

City of Winter Park, Florida

Re: Request for Conditional Use permit for 221 Holt Ave Winter Park FL 32789

Dear Planning/Zoning Committee Board Members:

I write to indicate my support of my neighbors at Villa Vienda Condos - 221 Holt Avenue, Winter Park, FL 32789 on their request for a conditional use permit allowing short term rentals.

Sincerely Yours,

A handwritten signature in black ink, appearing to read "Ed Kania". The signature is written in a cursive, flowing style.

Ed Kania

To: Planning & Zoning City of Winter Park FL

From: Neighbor Jacob Bailes


Re: Request for Conditional Use permit

221 Holt Ave Winter Park FL 32789

Dear Planning/Zoning Board Members:

I support my neighbors at Villa Vienda Condos - 221 Holt Avenue, Winter Park, FL 32789 on their request for a conditional use permit allowing short term rentals.

Thank you!

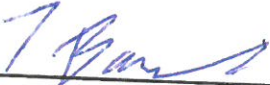 Date: 11/30/23
Signature of Neighbor

767 French Ave 407-902-5835
Address of Neighbor & Phone number

To: Planning & Zoning City of Winter Park FL

From: Neighbor Erik Schwetje


Re: Request for Conditional Use permit

221 Holt Ave Winter Park FL 32789

Dear Planning/Zoning Board Members:

I support my neighbors at Villa Vienda Condos - 221 Holt Avenue, Winter Park, FL 32789 on their request for a conditional use permit allowing short term rentals.

Thank you!

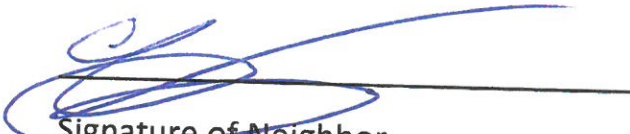
Signature of Neighbor

Date: 12-15-23

757 French Ave., Winter Park, FL 32789
Address of Neighbor & Phone number

To: Planning & Zoning City of Winter Park FL

From: Neighbor Robert

Re: Request for Conditional Use permit

221 Holt Ave Winter Park FL 32789

Dear Planning/Zoning Board Members:

I support my neighbors at Villa Vienda Condos - 221 Holt Avenue, Winter Park, FL 32789 on their request for a conditional use permit allowing short term rentals.

Thank you!



Date:

11/30/2023

Signature of Neighbor


701 Antonette Ave

387 811 5440

Address of Neighbor & Phone number


Pictures From Long Term Rental Use -


Parcel Photos - 221 Holt Ave Apt 1

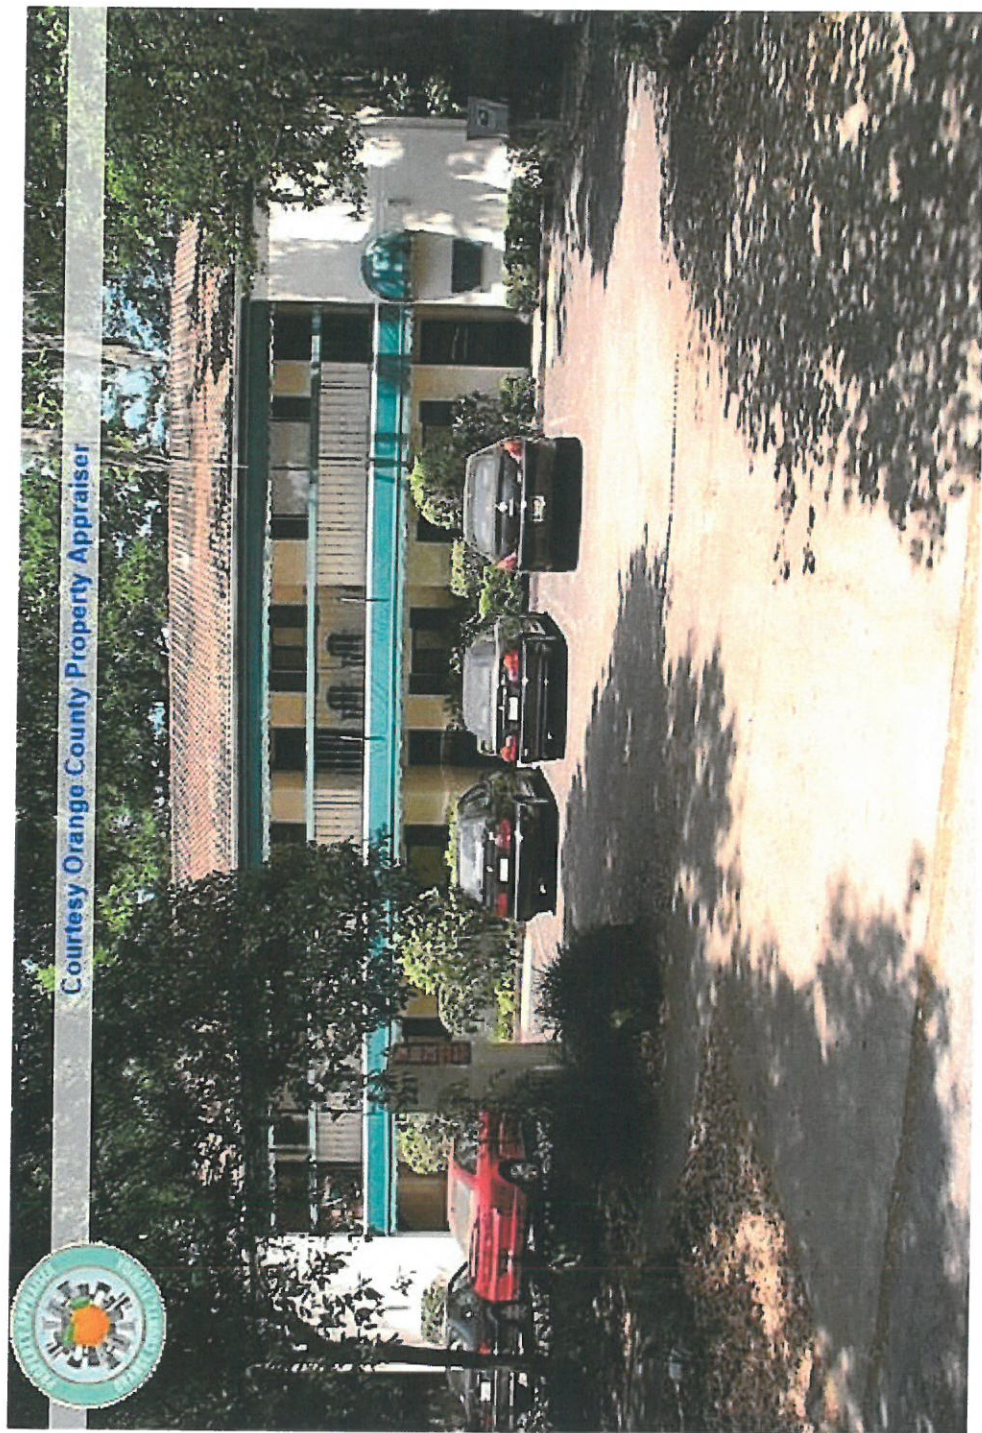

302207889001010 04/06/2006




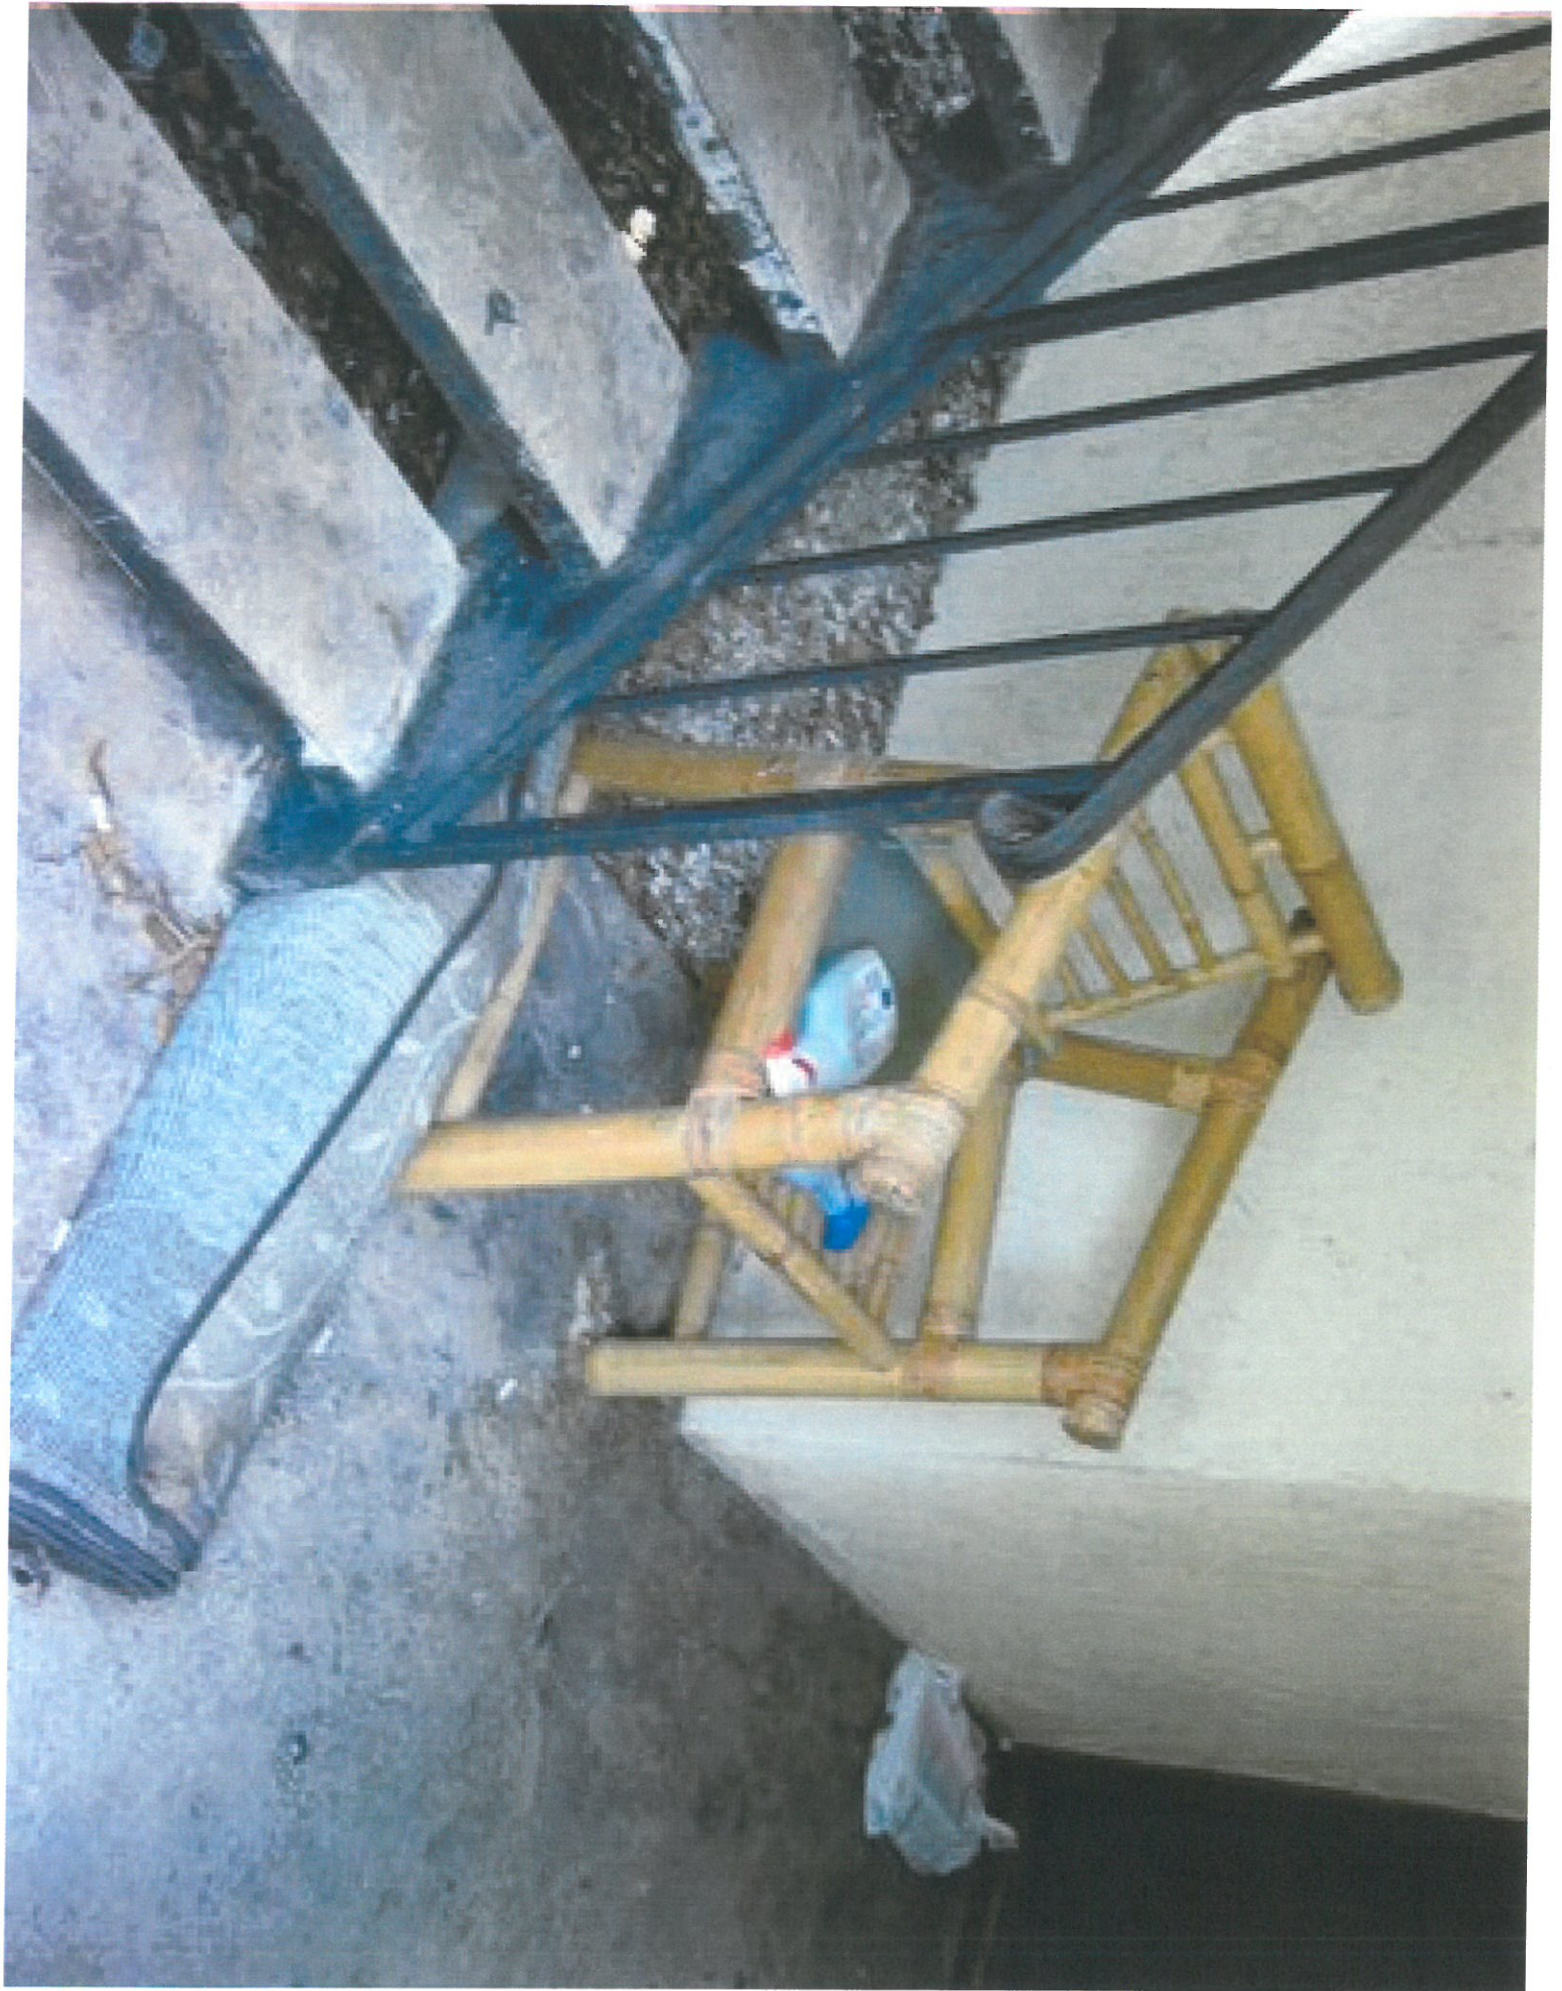


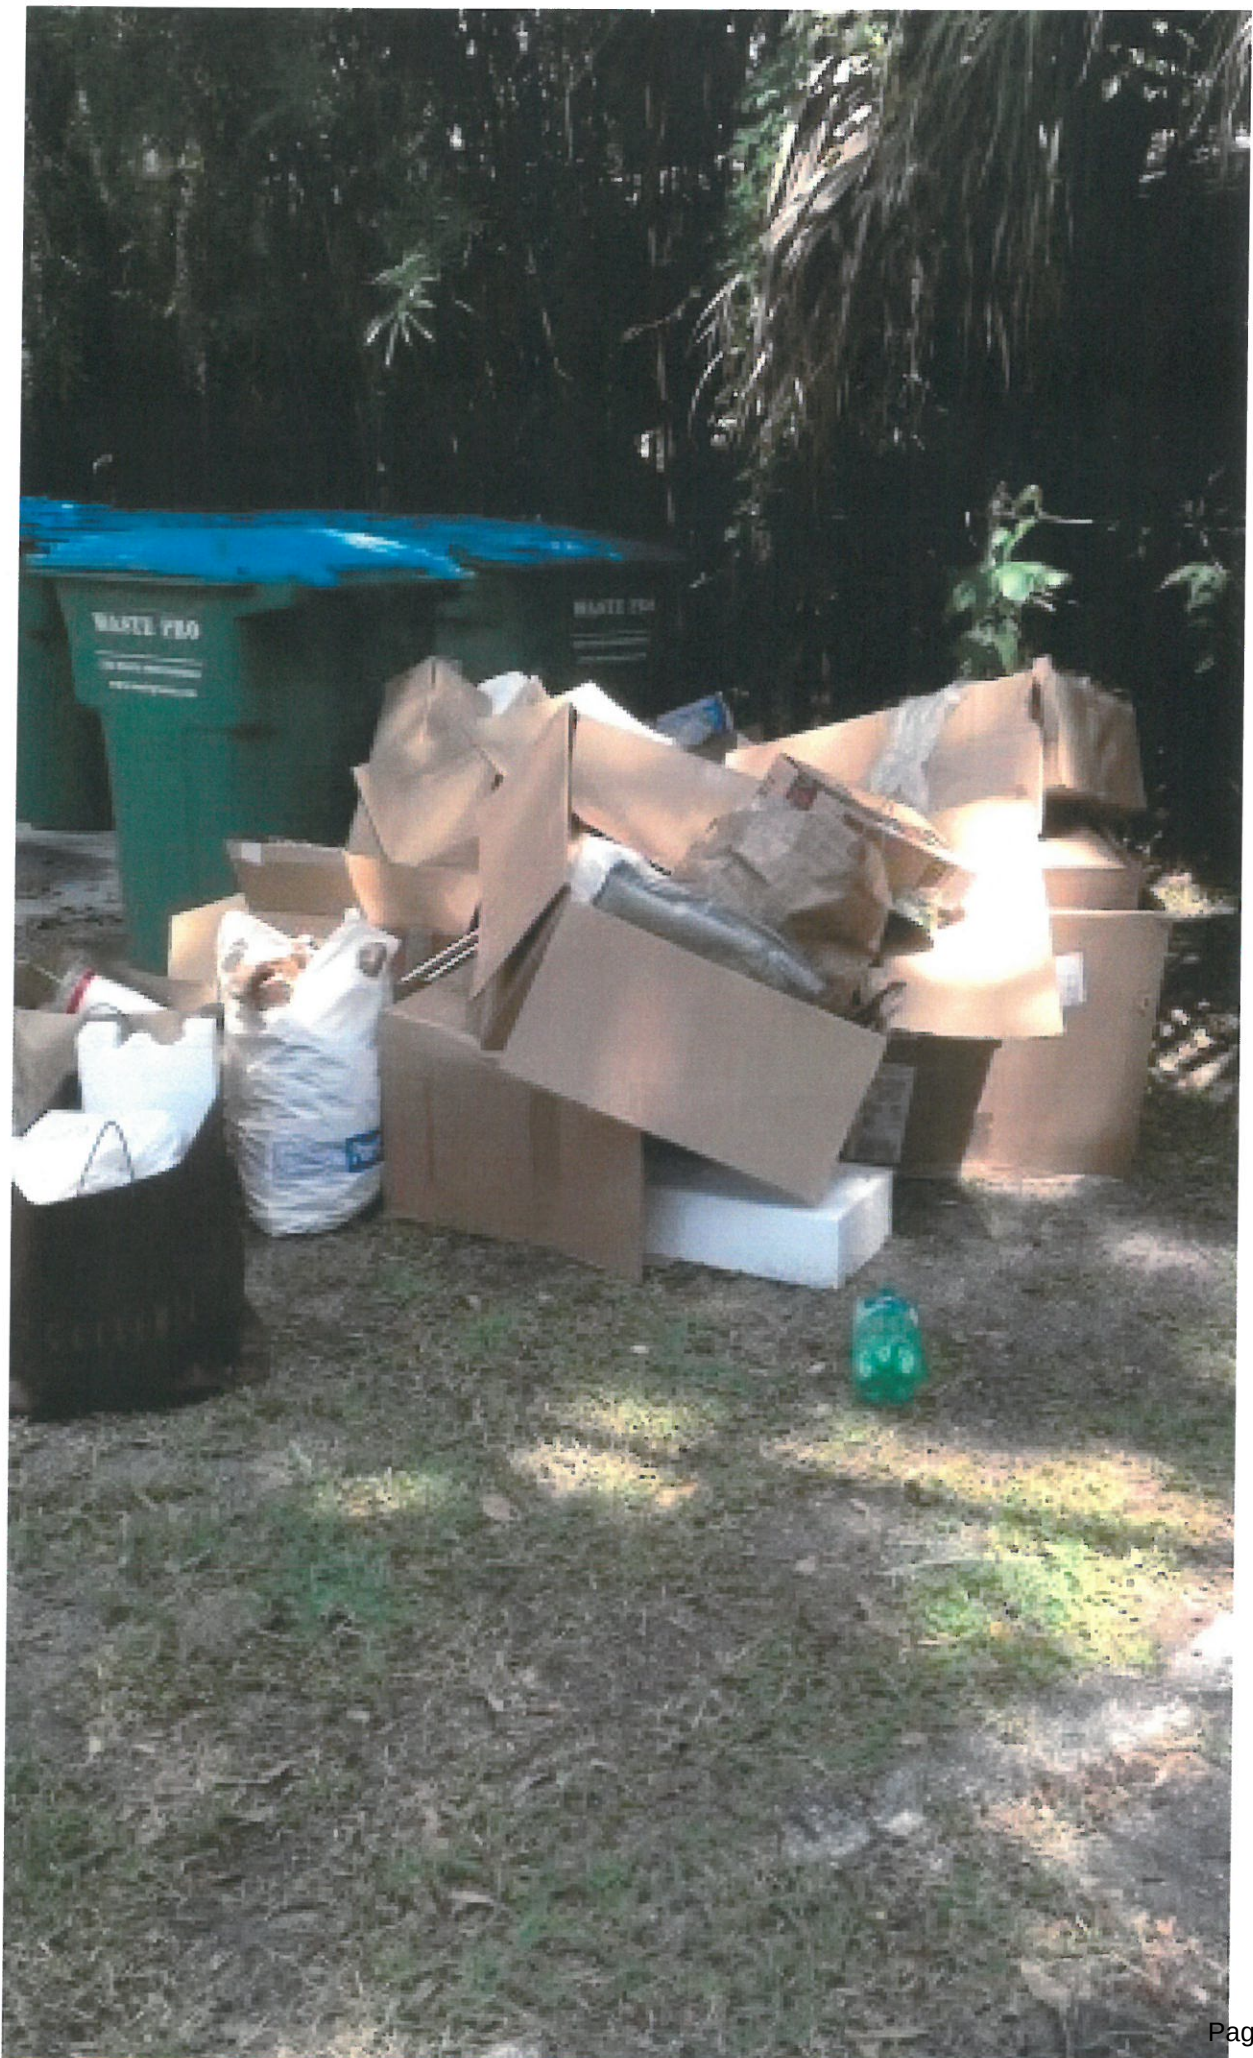



Pictures From Short Term Rental Use -

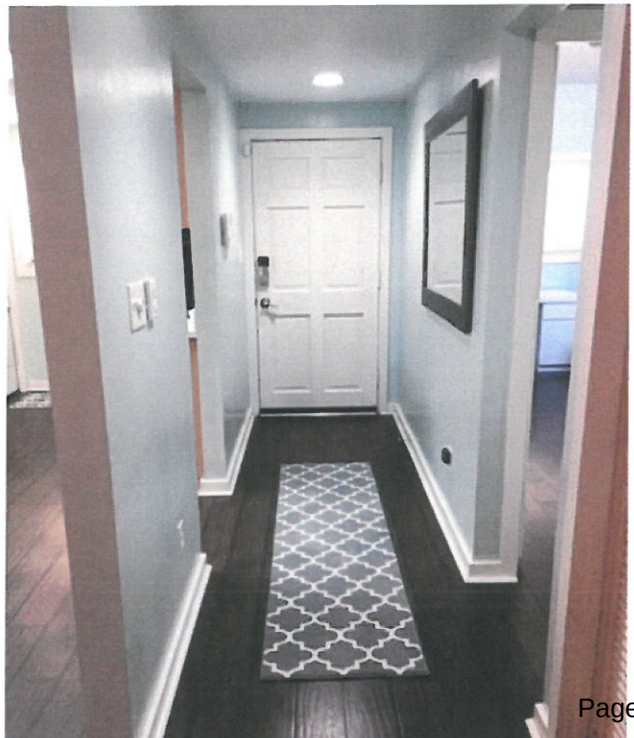

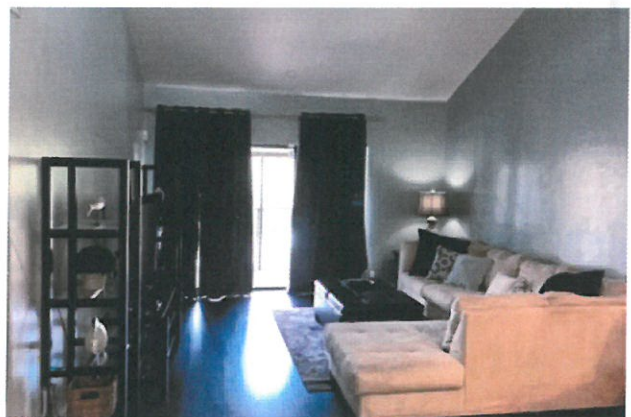



Planning & Zoning Board

agenda item

item type

Public Hearings (Public participation and comment on these matters must be in person.)

meeting date

March 5, 2024

prepared by

John Harbilas, Senior Planner

approved by

Allison McGillis, Director of Planning and Zoning

subject

Request of City of Winter Park for: An Ordinance of the City of Winter Park, Florida amending Chapter 58, "Land Development Code", Article III, "Zoning" to assess and update the zoning regulations and development standards for single-family zoned properties following the 2023 revisions.

motion | recommendation

Staff recommendation is for approval.

background

In 2022, at the direction of the City Commission, staff prepared an Ordinance to modernize the residential zoning codes, which was approved and enacted at the start of 2023. Over the last year, staff has continued to monitor the updated Code in practice, through an entire year of residential permits. The bulk of the changes are grammatical and formatting errors, along with adding some language clarification, and reversion of select provisions that became a burden to many residents. City staff will continue to monitor and fine tune the code language annually, to better serve the community at large.

strategic objectives

alternatives | other considerations

fiscal impact

attachments

1. ORD xx Residential Code Revision 2024

ORDINANCE 3258-22

AN ORDINANCE OF THE CITY OF WINTER PARK, FLORIDA AMENDING CHAPTER 58, "LAND DEVELOPMENT CODE", ARTICLE III, "ZONING REGULATIONS" SECTIONS 58-65 THROUGH 58-71, COLLECTIVELY, THE RESIDENTIAL ZONING CODE PROVISIONS, SECTION 58-91 BOARD OF ADJUSTMENTS, AND SECTION 58-95 "DEFINITIONS" PROVIDING FOR ANNUAL ASSESSMENT AND UPDATES, TO THE CURRENT REGULATIONS, PROVIDING FOR CODIFICATION, SEVERABILITY, CONFLICTS AND AN EFFECTIVE DATE.

WHEREAS, the City Commission of the City of Winter Park recently amended the City's land developments regulations pertaining to single-family residential uses, and has assessed their applicability and enforcement after a year of being enacted; and

WHEREAS, this Ordinance seeks to maintain similar entitlements and yields as permitted under the preexisting single-family regulations so as not to impact economic yields or values; and

WHEREAS, the Winter Park Planning and Zoning Board, acting as the designated Local Planning Agency, has reviewed and recommended adoption of proposed amendments to the Land Development Code set forth in this Ordinance having held an advertised public hearing on XXXX 2024, and has recommended approval of this Ordinance to the City Commission; and

WHEREAS, the City Commission has conducted the necessary public hearings to adopt the land development regulation amendments set forth in this Ordinance; and

WHEREAS, the City Commission hereby finds that this Ordinance is consistent with the City of Winter Park Comprehensive Plan; and

WHEREAS, the City Commission hereby finds that this Ordinance serves a legitimate government purpose and is in the best interests of the public health, safety, and welfare of the citizens of Winter Park, Florida.

NOW THEREFORE, BE IT ENACTED by the City Commission of the City of Winter Park, Florida, after due notice and public hearing, that:

SECTION 1. That Chapter 58 "Land Development Code", Article III "Zoning Regulations", Sections 58-65 through 58-71 of the City of Winter Park Land Development Code is hereby amended as shown below (underlined language are additions; ~~stricken through~~ language are deletions; subsections not included are not being modified):

ARTICLE III. ZONING REGULATIONS

Sec. 58-65. R-1A, R-1AA and R-1AAA districts.

(f) Site and building improvement regulations.

(1) Floor area ratio (FAR).

- e. The area within an open street-front porch and entry of the principal structure may be excluded from the "gross floor area," subject to the limitations in this paragraph. This exclusion shall be limited to a maximum area of 400 square feet. The area within an open or screened rear or open side porch, lanai, porte cochere or other covered area of the principal structure shall not be included within the "gross floor area." This exclusion shall be limited to a maximum area of 500 square feet total, regardless of which floor the exception is located on. An open front porch, entry area or porte cochere utilizing this exemption shall also comply with the provisions in subsection 58-65(f)(5)c.

(4) Attics.

- a. Any living area directly within the roof slope(s) not accessed by a pulldown ladder, that is over five feet in height, is permitted up to an additional three percent of the maximum floor area ratio allowed for the lot. These areas include bonus rooms, air-conditioned storage areas, etc. In addition, dormers or windows above the second-story may only face the public right-of-way or waterbodies. Homes with a mansard, gambrel, or flat roof types may not utilize this exception. This area shall also comply with the Building code.

(5) Setbacks.

- c. *Second-story setbacks.* For the purposes of determining required setbacks, a building wall that exceeds 12 feet in height above the ~~natural~~ existing grade to the wall plate shall be located on a lot so as to be in compliance with the setback requirements for the two-story portion of the building. In the case of a gable end or similar walls, the height shall be measured from the existing grade to the top plate at the bottom of the gable.

(6) Front yard setbacks.

- a. *Standardized calculation method.* The front yard setback shall be calculated using twenty percent (20%) of the lot depth or the setback of the existing or most recently demolished home, whichever is greater. In the case of measuring the setback from the existing or mostly recently demolished

home, the setback calculation shall be measured to a permitted and/or inhabited structure ~~that received a Certificate of Occupancy~~. The front setback shall not exceed a maximum ten (10) foot difference beyond the existing home. In instances where a lot has been vacant for at least seven (7) years ~~never been built upon~~, the 20% of the lot depth measurement shall be utilized.

- c. Single-story front porch areas of the principal structure which are a minimum of seventy-five percent (75%) open-air, may encroach into the required front and/or street-side setback by a maximum of seven feet.

Sec. 58-66. Low density residential (R-2) district.

(f) *General development standards:*

(1) *Part 1, for properties over 70 feet in width:*

	Single family detached	Duplexes	Townhomes/ Cluster housing
Minimum land area (sq. ft.)	6,000	9,000	12,000
Minimum lot width (ft.)	50	50	70
Min. land area/unit	6,000	4,500	4,000
Minimum building setbacks (ft.)			
Front yard	25	25	25
1st Floor	25	25	25
2nd Floor	30	30	30
Side yard, first floor	10	10	10
Side yard, two-story second floor	15	10	10
Rear yard, one-story first floor	10	10	10
Rear yard, two-story second floor	20	20	25
Max. building coverage*	40%	35%	35%
Max. floor area ratio	55%	55%	55%
Max. impervious coverage	65%	65%	65%
Max. building height (ft.)	30	30	30
Max. building stories	2	2	2
* For determination of the allowable building coverage and floor area ratio, up to 300 square feet of area per dwelling unit may be excluded for open front porches or side and rear porches. Screen pool enclosures may also be permitted an additional eight			

percent of the lot area in addition to the permitted building coverage. Common driveways are permitted between two adjoining lots.

(2) *Part 2, for properties which are 70 feet in width or less:*

	Principal dwelling <u>Single Family Detached</u>	Cottage dwelling	Single family dwelling*	Duplex dwelling**
Max. floor area ratio ¹	30%	20%	55%	50%
Max. bldg. <u>building</u> coverage	35%		40%	35%
Minimum living area (sq. ft.)	1,000	500	1,000	1,000/unit
Maximum area of porches (sq.ft.) #	400 ²	300 ²	700 ²	600 ²
Minimum building setbacks (ft.)				
Distance to main bldg. front at 1st story <u>Front yard</u>	25	25	25	25
Distance to 2nd floor in front	30	30	30	30
Side yard, to 1st floor wall <u>first floor</u> ³	7	7	7	7
Side yard, driveway side ⁴	11	11	11	11
Side yard, to 2nd floor wall <u>second floor</u>	10	10	10	10 ⁵
Rear yard, to 1st floor wall <u>first floor</u>	10	10	10	10
Rear yard, to 2nd floor wall <u>second floor</u> ⁶	25 <u>0</u>	25 <u>0</u>	25 <u>0</u>	25 <u>0</u>
Max. impervious coverage ⁷	65%	65%	65%	60%
Max. building height (ft.)	30	30	30	30
Max. building stories	2	2	2	2
* See subsection (f)(4) for additional requirements.				
** See subsection (f)(6) for additional requirements.				
# Not counted in the floor area ratio.				
Notes:				

1. If a single-family residence, only, is built on the lot, the maximum floor area ratio is 55 percent. The maximum total floor area ratio on a property developed with a principal dwelling and a cottage dwelling shall be 50 percent with the principal dwelling having a larger gross floor area than the cottage dwelling.
2. Only open porches in the front and screened or open porches in the rear and side of the building may be excluded from the floor area ratio up to a total area as indicated in table.
3. ~~The seven-foot side setback shall only be permitted on one side of the lot except as in note 4 below, and a~~ A five-foot side setback to an attached or detached garage or carport shall be permitted on either side of an interior lot subject to limiting the building wall height to eight feet and limiting the building wall length to 22 feet.
4. The 11-foot side setback shall be provided on one side of an interior lot to the first and second floor walls to allow driveway access. Where two abutting properties utilize one common driveway, the side setback may be ten feet. ~~Where properties utilize a rear or alley access, the seven-foot first floor setback may be utilized on both sides of the lot.~~
5. For duplexes, side building walls over 20 feet in length and over 17 feet in height above the existing grade must be set back an additional five feet from the lot line at the second-floor wall and continue at the additional five-foot setback for at least ten feet along the side of the building before returning to the ten-[foot] side setback. Alternate methods to accomplish this relief from having long two-story boxlike buildings along the side lot line may be approved by staff.
6. For lots that have rear lot lines adjoining non-residential zoning, the second-floor setback may be ten feet.
7. Maximum impervious coverage includes principal and cottage dwelling and all other impervious surfaces.

(3) *Additional development standards (lots 70 feet or less in width):*

- ~~e. No front entry garages are permitted, except when provided in the rear half of the lot or on a corner lot.~~
- e.f. Open front porches or covered entryways must be provided or a similar alternate front entryway must be provided.
- ~~f.g.~~ The principal dwelling may be placed in either the front or the rear of the lot.
- g.h. For corner lots the street side setback shall be 14 feet and the interior side setback shall be seven feet to the first-floor wall only. Other site

development requirements remain the same as established for lots 65 feet or less in width.

- h-i. The area between the building and the street shall be landscaped with grass, plantings or both, and any unusual designs shall be subject to the approval of the ~~parks director of Parks and Recreation~~ Zoning Official.
 - i-j. Screen pool enclosures may also be permitted an additional eight percent of the lot area in addition to the permitted building area.
 - j-k. Minor deviations of the floor area ratio for a principal dwelling and a cottage dwelling may be considered up to plus or minus one percent.
 - k-l. When utilizing one common driveway between two properties, the required side setback of 11 feet may be reduced to seven feet to the first-floor wall and ten feet to the second-floor wall.
- (4) *Additional development standards for development of a single-family residence, only:*
- a. Front entry garages are permitted only if set back at least 35 feet from the front property line, and placed behind the front building line of the dwelling by at least four feet.

Sec. 58-67. Medium density multiple-family residential (R-3) district.

(e) Development Standards.


- (9) Parapet walls, or mansard roofs functioning as parapet walls, may be added to the permitted building height but in no case shall extend more than five feet above the height limits in this subsection. Mechanical penthouses, mechanical and air-conditioning equipment, elevator/stair towers and related nonoccupied structures may be permitted to extend up to ten feet above the height limits in this subsection. Upon approval of the city commission, architectural appendages, embellishments and other architectural features may be permitted to exceed the roof heights specified in this section, on a limited basis, encompassing no more than 30 percent of the building roof length and area, for up to eight feet of additional height, based on a finding that said features are compatible with adjacent projects.

Sec. 58-71. General provisions for residential zoning districts.

(b) Grading of building site.

- (3) In addition, no lot shall be filled with elevated lot grades adjacent to or near other surrounding properties so as to require the use of retaining walls or other barriers to create an unnatural lot grade transition unless approved by the building director or the public works director based on one or more of the following criteria:
- b. Terraced retaining walls are required to retain water on site to prevent storm water runoff into a water body or other properties. On the waterfront side of lakefront properties terraced retaining walls must not exceed three feet in height above the ~~natural~~ existing grade.
- (g) *Projections into setbacks.* Eaves, roof overhangs, canopies, chimneys and flues, and awnings may project into the minimum yard or setback areas up to three and one-half feet. Fabric canopies, awnings, balconies, etc., with ground supports, second floor open porches, two-story high columns or similar features are considered a structure, and to be part of the main structure, and thus shall observe the setback requirements of the districts in which they are located. Cantilevered bay windows which project from the wall at a minimum height of 24-inches above finished grade may project two feet into ~~the front, and rear~~ required setbacks and are limited to a maximum width of eight feet.
- (h) Accessory buildings, structures, air-conditioning equipment and other accessory uses in residential zones.
- (3) Mechanical equipment, which includes air-conditioning equipment, swimming pool equipment, generators, and similar type equipment, shall not be located in any front yard or required side yard with street frontage unless totally shielded from view from the street by walls or vinyl fences otherwise complying with the zoning code. Mechanical equipment may be located up to ten feet from a rear lot line as long as they are adjacent to the accessory structure or principal structure. Mechanical equipment shall not be located in any required side yard or within ten feet from the rear lot line except that they may be permitted up to six feet from a side or rear property line if ~~surrounded~~ screened by ~~block a solid fence or wall that is at a minimum~~ equal in height of the equipment. Propane tanks shall not be located within five feet of any side or rear lot line. Any mechanical equipment placed on a roof must be screened from view from surrounding properties and from public streets.

- (6) Accessory buildings in rear yards. The exterior walls of accessory buildings shall not exceed 10.5 feet in height. Additionally, accessory buildings located less than ten feet from an interior side lot line must have a sloped or flat roof, e.g., the side wall adjacent to the lot line cannot be a gable end wall. A garage not exceeding 620 square feet may be located five feet from the interior side lot line and ten feet from the rear lot line. Additionally, private garages (attached or detached) shall be limited in size to no greater than 50 percent of the living area of the dwelling. A rear garage utilizing the setbacks in this section must be partially located in the rear third of the lot depth, except on waterfront properties.

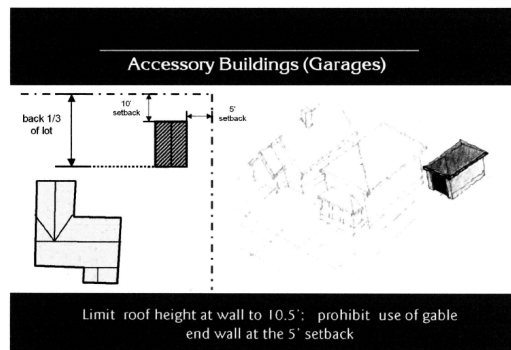

- (7) Garages and carports for single-family dwellings on any lot and two-family dwellings on lots over 65 70 feet wide:
- ~~Front~~ Streetfront-facing garages must meet one of the following design standards:
 - The front wall of the garage must be offset at least three feet from the main wall of the home with a maximum of two doors no greater than nine feet wide, with the garage door face recessed at least six inches from the plane of garage wall. Alternatively, ~~For an existing home undergoing a remodel or enclosing a carport,~~ one garage door may be permitted up to 18 feet wide with architectural design features such as glazing, hardware and raised panels integrated into the door or other finishes matching the primary structure. The main wall of the home is considered to be a solid wall which separates air-conditioned living space from the outdoors.
 - Open carports must be located at least ~~two~~ three feet behind or at least ~~two~~ three feet in front of the main house wall. In cases where the front setback is permitted to be less than 20 feet, the minimum front setback to the garage or carport opening shall be at least 20 feet after complying with one of the design standards in this section. Alternate methods to accomplish the step

back shall be reviewed on a case-by-case basis. In addition, no front-facing garages on the front half of the lot shall have doors exceeding ten feet in height.

~~(9) No combination of accessory structures, singly or together, shall exceed ten percent of the lot area. In addition, no lot shall contain more than two storage sheds (buildings).~~

~~(910)~~ A guesthouse or garage apartment shall not be constructed on a lot for occupancy before completion of the main buildings. This shall not prohibit the erection of other accessory buildings prior to the construction of the principal building, when such accessory buildings are neither constructed nor used for dwelling purposes.

~~(104)~~ Guesthouses or garage apartments are permitted accessory uses when they provide accommodations for guests, domestic service employees or members of a family occupying the main building on the same property. Guesthouses or garage apartments shall not exceed 1,000 square feet of floor area. Guesthouses or garage apartments as permitted accessory uses may not have a kitchen area or cooking facilities. They also may not have separate utility meters or be rented, let or hired out for occupancy whether compensations be paid directly or indirectly.

~~(112)~~ An arbor, pergola or trellis structure may be placed up to five feet from side and rear lot lines and the overhead beams or framing members may be permitted to terminate on top of a six-foot wall or solid fence subject to a maximum length of 18 feet when attached along a side or rear yard wall or fence. The overall maximum height shall be ten feet, except within the building area of the lot, the structure may extend to no higher than the height of the principal building on the property. In front-yard and street-yard setback areas, a decorative arbor or trellis may be placed 15 feet from any front lot line or ten feet from any street side yard lot line, subject to approval by the Zoning Official and a maximum size of 50 square feet.

~~(123)~~ *Play structures.* Play structures, tree forts and similar play structures used by children that incorporate an elevated-floor-level-type of raised or elevated platform for walking or playing upon which has a height equal to or greater than six feet above natural existing grade shall maintain a side and rear setback of at least 15 feet. If attached accessories are incorporated, including swings, slides and similar play items used by children, that are not six feet in height or over those play structures may be permitted a side and rear setback of five feet. Play structures include playground-type

equipment, swings, slides, forts and similar structures used by children. All other provisions of accessory building regulations shall also apply.

(134-) Backyard chicken coop accessory structures.

- (i) ~~Reserved.~~ Additional cooking facilities. For properties which contain a single-family residence that is 5,000 square feet in gross floor area of larger, a second kitchen may be included in a dwelling or cabana subject to not having a separate utility meter.

(j) *Swimming pools and screen enclosures.*

- (1) Swimming pools and spas are permitted to have a rear setback of ~~ten~~ 7.5 feet and a side setback of 7.5 feet for lots which are ~~670~~ feet wide or less and are permitted to have a side and rear setback of ten feet for lots which are over ~~670~~ feet in width. The setback to a lake, canal or stream shall not be construed as a side or rear setback. Swimming pools and spas shall not be permitted in any required front or street-side yard.

(n) *Walls and fences.*

(2) *Height and setbacks in residential districts.*

Required Yard	Max. Height (feet)	Max. Column Height (feet)	Min. Column Spacing (feet)	Fence/Wall Types Permitted
Front	3 ¹	4 ¹	10	Decorative
Street-Side	3 ^{1,2}	4 ¹	10	Decorative and Privacy
Interior Side	6	6 <u>7</u>	20	Decorative and Privacy
Rear	6	6 <u>7</u>	20	Decorative and Privacy

¹ Above street curb elevation.

² Street-side yard areas of corner lots may construct a decorative or privacy fence six feet in height above the existing ground level when setback at least ten feet from the street-side property line subject to vegetative planting on the street facing side of the fence.

In front yards and in side yards with street frontages, walls and fences shall not exceed three feet in height above the existing grade. However, these decorative front yard or street frontage walls and fences may be permitted columns or posts to exceed this height limit by one foot provided they are spaced at least ten feet apart. Light fixtures may also be placed on columns at driveway entrances up to

one foot in height. In street-side yard areas of corner lots, a ~~decorative~~ privacy fence or wall may be constructed six feet in height above the existing ground level when setback at least ten feet from the street-side property line, subject to vegetative planting on the street facing side of the fence. In all other side and rear yard areas, walls and fences may be a maximum of six feet in height above the existing grade. No wall or fence shall be permitted which would in any way obstruct or impair the visibility of automobiles at intersections and points of ingress and egress to the public right-of-way. For walls and solid fences located on any street, a setback of one foot from the lot line is required to prevent interference with pedestrian mobility on existing or future sidewalks. Gates located on any street must match the material of the fencing or no less than 60 percent open in composition, whichever is greater. Walls and fences on the lakefront, canalfront, or streamfront side of properties shall meet the requirements established in this article for such waterfront properties. For purposes of locating walls and fences, front yards shall be the area from the front lot line to the front building wall or as determined by the Zoning Official.

- (3) *Materials permitted in residential districts.* In any residential district, all fences in the front yard ~~or~~ and those within ten feet of a side yard lot line with street frontage shall be decorative. In all yards, chain link, chicken wire or similar-type fences shall be prohibited. Barbed wire, electrically-charged fences and solid or mostly solid metal fences shall not be erected in any residential district. A wall, fence or similar structure erected in any residential district shall not contain material or substances such as broken glass, spikes, nails, barbs or similar materials designed to inflict pain or injury on any person or animal.

(Ord. No. 2796-10, § 1(Exh. A), 2-22-10; Ord. No. 2795-10, § 4, 2-22-10; Ord. No. 2849-11, § 15, 9-12-11; Ord. No. 2875-12, § 4, 6-11-12; Ord. No. 3002-15, § 1, 7-13-15; Ord. No. 3006-15, § 1, 8-10-15; Ord. No. 3030-16, § 5, 2-8-16; Ord. No. 3096-17, § 6, 12-11-17; Ord. No. 3098-17, § 5, 12-11-17; Ord. No. 3182-20, § 5, 9-9-20; Ord. No. 3185-20, § 2, 10-14-20; Ord. No. 3258-22 § 4, 11-9-22)

SECTION 2. That Chapter 58 "Land Development Code", Article III "Zoning Regulations", Sections 58-91 of the City of Winter Park Land Development Code is hereby repealed and replaced as shown below (underlined language are new sections; ~~stricken through~~ language are repealed sections):

Sec. 58-91. Board of Adjustments-Establishment and procedure.

(b) *Proceedings.*

- (2) The chairperson, or in his or her absence the vice-chairperson, may administer oaths and compel the attendance of witnesses. All meetings shall be open to the public. The ~~building and zoning official of the city~~ City Planning and Zoning Director or their designee shall serve as ~~secretary~~ liaison to this board. The ~~secretary~~ staff liaison shall not be entitled to vote.

SECTION 3. That Chapter 58 "Land Development Code", Article III "Zoning Regulations", Section 58-95 "Definitions" of the City of Winter Park Land Development Code is hereby amended as shown below (underlined language are additions; ~~stricken through~~ language are deletions; subsections not included are not being modified):

Sec. 58-95. Definitions

Duplex means a two-family dwelling within a single building under single ownership.

Story means a section of a building between the surface of a floor and the surface of the floor next above it, or if there be no floor above it, then the space between floor and ceiling or roof next above it. Basement areas with floor levels more than one-half below existing grade shall not be considered a story. Mezzanines and lofts, while not meeting the definition of a story under the Florida Building Code, shall be considered as a story for the purposes of this Code. ~~Attic areas shall not be considered as a story unless improved for habitation.~~ For single-family homes, areas within the principal roof slope, including attics, conditioned storage areas, and the like, shall not be considered a story.

Structure means any combination of materials assembled at a fixed location and requiring attachment to the land through pilings, footings, foundations and the like, to give support or shelter and/or provide for human habitation or use, such as a building, tower, framework, tunnel, tent, stadium, platform, tank, fence, sign, flagpole, swimming pool, or the like that is over three feet in height above existing grade.

SECTION 4. CODIFICATION. Sections 1, 2, and 3, of this Ordinance shall be incorporated into the City of Winter Park Code of Ordinances.

SECTION 5. SEVERABILITY. The divisions, sections, subsections, paragraphs, sentences, clauses and phrases of this Ordinance are severable, and if any phrase, clause, sentence,

paragraph, subsection, section, or division of this Ordinance shall be declared invalid, unconstitutional or unenforceable by the valid judgment or decree of a court of competent jurisdiction, such invalidity, unconstitutionality or unenforceability shall not affect any of the remaining phrases, clauses, sentences, paragraphs, subsections, sections, and divisions of this Ordinance. The City Clerk is given liberal authority to ensure proper codification of this Ordinance, including the right to correct scrivener's errors.

SECTION 6. CONFLICTS. In the event of a conflict between this Ordinance and any other ordinance of the City of Winter Park, this Ordinance shall control to the extent of such conflict.

SECTION 7. EFFECTIVE DATE. Once adopted, this Ordinance shall become effective.

ADOPTED at a regular meeting of the City Commission of the City of Winter Park, Florida held in City Hall, Winter Park, on this Xth day of XXX, 2024.

By: _____
Phillip M. Anderson, Mayor

ATTEST:

By: _____
Kim Breland, Deputy City Clerk



Planning & Zoning Board

agenda item

item type

Public Hearings (Public participation and comment on these matters must be in person.)

meeting date

March 5, 2024

prepared by

Allison McGillis, Director of Planning and Zoning

approved by

Allison McGillis, Director of Planning and Zoning

subject

Request of the City of Winter Park to: Approve the CRA Plan Modification & Update.

motion | recommendation

Recommendation to approve the CRA Plan Modification & Update as presented.

background

The City retained GAI/CSG to perform an in-depth analysis of potential Community Redevelopment Area (CRA) boundary modifications, and a potential 10-year extension of the operational period of the Community Redevelopment Agency to 2037 and to update the Community Redevelopment Plan.

Over the past year, staff along with the consultant have worked to provide exhaustive community outreach and meet statute requirements to this end. Community outreach elements include stakeholder interviews, a full website to collect questions, concerns, and ideas, a community workshop, advisory board and Agency meetings. Statute requirements state any CRA must provide for new language to a CRA plan update, must also issue a new Finding of Necessity (FON) for any new area, and be consistent with the city's comprehensive plan. The plan itself highlights three major focus areas including affordable housing, environmental sustainability, and transportation safety. While these are primary agenda items, they do not comprehensively address all items in the CRA. As a result, the goals and strategies section of the plan (beginning on page 28) augment the focus areas through seven different elements: administration, housing, community development and culture, economic development, public space amenities, public health and safety, and regulatory environment. Under each element is a set of goals, action strategies, projects, and activities. This provides the CRA clear objectives, but also allows for flexibility in the event of unknown circumstances in the future.

Regarding the FON, Appendix B provides for this study and includes several key factors of blight. Blight in the statute is defined very broadly, including identification of infrastructure needs, faulty parcel layouts, etc. The FON identifies a number of these items verifying the

opportunity for a CRA.

Lastly, the CRA plan language identifies the existing Future Land Use (FLU) and zoning codes as part of its compliance with the comprehensive plan. As a reminder, a CRA carries no authority to implement zoning entitlements, but can advocate for uses and provide programming and project funding in order to implement them. To that end, the plan is either consistent with the comprehensive plan, or at minimum, provides thoughts for future consideration within it. More specifically, there are several policies in the comprehensive plan that speak explicitly to the development and execution of the city's CRA plan:

OBJECTIVE 1-4.3: Implement the CRA Plan. The City and Orange County shall partner in the execution of the CRA Plan as the Winter Park CRA Agency.

Policy 1-4.3.1: CRA Plan - Coordinate and work with property owners and the development community to implement the intent of the CRA Plan and CRA strategic plan.

Policy 1-4.3.2: CRA Tax Increment Financing - The City's responsibilities shall include serving as the catalyst for stimulating, marketing, and encouraging both public support and private participation. As part of its responsibilities for maintaining and improving the CRA tax increment financing program, the City shall monitor CRA property values. These responsibilities shall include annual review, update, and evaluation of the effectiveness of the tax increment financing program including the timely processing of information by the City and County to ensure that the best interests of the City are carried forth.

Policy 1-L-6: Community Redevelopment Area (CRA) in the West Fairbanks Planning Area - The City shall analyze and evaluate the creation of a Community Redevelopment Area (CRA) for all or portions of this West Fairbanks Planning Area. The final length and breadth of the CRA Plan update will be determined by the direction and guidance received from Orange County. The authorization of Orange County to extend the operational period or expand the CRA boundaries will require a formal action of the County through the adoption of a Delegation of Authority Resolution that will memorialize the extension and expansion.

The following is a tentative schedule for the CRAs request to extend and expand its boundaries:

- 2/22 CRA Advisory Board review
- 2/28 CRA Agency review
- 2/27 P&Z work session
- 3/5 P&Z Determination of Consistency with Comp Plan
- 3/10 CRA Agency Resolution to Adopt Finding of Need, Plan Update and recommendation to Commission
- 3/10 City Commission Adopt ordinance first reading (TIF Boundaries, Plan Adoption)
- 3/24 City Commission Adopt ordinance second reading (TIF Boundaries, Plan Adoption)

strategic objectives

alternatives | other considerations

fiscal impact

attachments

1. GRAPHIC Winter Park CRA Plan Update Revised_2-22-2024

WINTER PARK

**COMMUNITY REDEVELOPMENT
PLAN UPDATE**

FEBRUARY 2024



CITY OF WINTER PARK

CRA PLAN UPDATE

CITY OF WINTER PARK, FLORIDA

FEBRUARY 2024

ACKNOWLEDGMENTS

Peter Moore | Director, Winter Park Office of Management and Budget

Kyle Dudgeon | Assistant Division Director, Winter Park Economic Development

City of Winter Park
401 South Park Avenue
Winter Park, Florida 32789
(407) 599-3399

PROJECT TEAM

Thomas R. Kohler | Senior Advisor

John M. Jones | Project Manager

Laura Smith, MPA | Urban Analytics Manager

Natalie Frazier, MBA | Assistant Urban Analytics Manager

Hannah Hollinger, LEED AP O+M | Senior Planner

Jordan Kowalchik | Project Planner

Community Solutions Group, GAI Consultants, Inc.
618 East South Street, Suite 700
Orlando, FL 32801
(321) 319.3088



**COMMUNITY
SOLUTIONS
GROUP**

© GAI Consultants, Inc. 2024

This document has been prepared by GAI Consultants, Inc. on behalf of the City of Winter Park Community Redevelopment Agency, FL



TABLE OF CONTENTS

	Executive Summary	2
01	Introduction and Background.....	4
02	Existing Conditions.....	14
03	Objectives & Initiatives.....	26
04	Financial Analysis	44
05	Community Impact Statement.....	51
	Appendix	60
	Appendix A Finding of Necessity for CRA Expansion	
	Appendix B Legal Descriptions	
	Appendix C Public Engagement	
	Appendix D Detailed Tax Increment Tables	

WINTER PARK COMMUNITY REDEVELOPMENT PLAN UPDATE

EXECUTIVE SUMMARY

The 2024 Winter Park Community Redevelopment Plan update ("Redevelopment Plan") builds upon the accomplishments of the Winter Park Community Redevelopment Agency ("Agency") and the existing Winter Park Community Redevelopment Area ("CRA") Plan that was originally adopted in 1994. This Redevelopment Plan identifies new capital projects and programming to address remaining conditions of "slum" and "blight" within the Winter Park Community Redevelopment Area ("CRA") through the 2037 operational timeframe. These capital projects and programming articulate the three (3) Focus Areas of this Redevelopment Plan:

- Affordable Housing
- Environmental Sustainability
- Transportation & Safety

The focus area of this Redevelopment Plan include specific programming and capital projects which have been summarized below.



The **Affordable Housing** programming and capital projects identified within this Redevelopment Plan encourage development of additional affordable housing, while maintaining and supporting existing affordable housing facilities.



The **Environmental Sustainability** capital projects identified within this Plan are intended to alleviate localized flooding, as well as, encourage sanitary sewer connections to provide a healthier environment for our residents and visitors.



The **Transportation Safety** capital projects identified within this Plan seek to improve connectivity and provide safe multi-modal options between neighborhoods, employment centers, and activity centers.

This Redevelopment Plan, developed by the Agency in close coordination with the administrations of both Orange County ("County") and the City of Orlando, includes an expanded CRA boundary and an extension of the operational timeframe of the Agency. The 142 +/- acre expansion of the CRA, takes in a transitioning, former industrial area along the Fairbanks Avenue Corridor, west of US-192. The Base Year Value for the CRA expansion area will be 2023. The operational timeframe extension for the Agency adds an additional ten (10) years of operations from 2027 to 2037.

In addition, this Redevelopment Plan has identified nearly \$137,554,500 in potential programming and potential capital improvement costs through 2037. This Redevelopment Plan also estimates that the expanded CRA will generate between \$181,646,200 and \$213,007,100 in Tax Increment Revenue from 2024 through 2037, which may be used for these projects or other projects and programming that address the Plan's Redevelopment Focus Areas and the Plan Elements and Action Strategies.

Formal adoption of this Redevelopment Plan update in accordance with the process is required under Florida Statutes ("F.S.") Chapter 163(III). This Redevelopment Plan update is current with the latest data, and addresses specific desired outcomes regarding capital investments, and economic development as cornerstones of strategies moving forward.



INTRODUCTION & BACKGROUND

Section 1.1 Defining the Area	6
Figure 1. Existing Winter Park CRA Boundary.....	6
Section 1.2 Winter Park CRA History	7
Section 1.3 Proposed CRA Expansion Area	8
Figure 2. Existing Winter Park CRA and Fairbanks Avenue Expansion Area Boundary.....	8
Section 1.4 Community Redevelopment Act	9
Section 1.5 Finding of Necessity – Conditions of Slum and Blight	10
Table 1. Slum and Blight Matrix, Expansion +Area	11
Section 1.6 Preliminary Redevelopment Strategies	13





SECTION 1.2 WINTER PARK CRA HISTORY

The City recognized significant areas of the downtown that were in need of redevelopment and dedicated investment. In 1991, the City completed a study to identify and delineate the boundaries of the Winter Park CRA. This study resulted in the City forming the Winter Park Community Redevelopment Agency ("Agency"), a public entity established in June 1991 to implement the community redevelopment activities outlined under Florida Statutes ("F.S."), Chapter 163, Part III. The goal of this effort was to create a vibrant, high-quality environment for residents and businesses within the downtown area of Winter Park.

The CRA created by the Agency, has been served by the Winter Park CRA Redevelopment Plan ("Redevelopment Plan"). In September 1994, the initial Redevelopment Plan, outlining redevelopment strategies and capital improvement projects to address the documented conditions of "slum" and "blight", in accordance with Section 163.340 (7), (8), Florida Statutes, was adopted.

In 1999, the western boundaries of the CRA were expanded to include portions of Orlando Avenue (U.S. Highway 17-92), with the desire to address conditions that were preventing development and economic activity along portions of U.S. Highway 17-92. The boundary expansion was adopted in 1999, resulting in a subsequent amendment to the Redevelopment Plan in February 1999.

The Redevelopment Plan serves as a primary guide for all CRA activities with regard to prioritization of improvements, allocation of funds, and other implementation activities. The mission of the CRA is to preserve and improve the residential viability and livability of the neighborhoods within the CRA by encouraging and initiating activities which empower residents to effect change, and to enhance and improve the commercial areas of the CRA by encouraging and implementing activities that promote economic growth.

The CRA plays an essential role in the vitality and success of the City as a whole—encompassing 15% of the land area, approximately 10% of the residential population, and over 50% of the total businesses within the City. As the center of entertainment, commerce, and business activity, the CRA represents the identity of the City to the local community and the County. The CRA is committed to bringing redevelopment and reinvestment to the community through socially, economically, and environmentally sustainable methods in order to help create a vibrant area which reflects the assets and the character of the City as a whole.


SECTION 1.3 PROPOSED CRA EXPANSION AREA

In 2023, the City of Winter Park ("City") staff, in close coordination with the administration of Orange County ("County"), evaluated three targeted areas for consideration in inclusion within the existing CRA. The targeted areas that were examined included: (1) Lee Road Expansion Area, (2) Fairbanks Avenue Expansion Area, and (3) Orlando Avenue Expansion Area. The City prepared a Finding of Necessity ("FON") evaluation to determine if the targeted areas qualified for potential inclusion within the existing CRA in accordance with F.S. Section 163.340 (7), (8) (see **Appendix A – Finding of Necessity for CRA Expansion**).

While all three of the evaluated potential expansion areas contained the requisite conditions for inclusion within the existing CRA. After in-depth discussion between the City and County leadership and staff, it was determined that the Fairbanks Avenue Expansion Area was the area that demonstrated the greatest need for inclusion within the existing CRA.

The Fairbanks Avenue Expansion Area ("Expansion Area") contains 307 parcels, composing 142 +/- acres and is generally bounded by the Fairbanks Avenue corridor to the north, U.S. 17-92 to the east, I-4 to the west, and Minnesota Avenue to the south. The existing CRA and the Expansion Area are shown in Figure 2 – Existing Winter Park CRA Boundary and Fairbanks Avenue Expansion Area.

Figure 2. Existing Winter Park CRA Boundary and Fairbanks Avenue Expansion Area Boundary

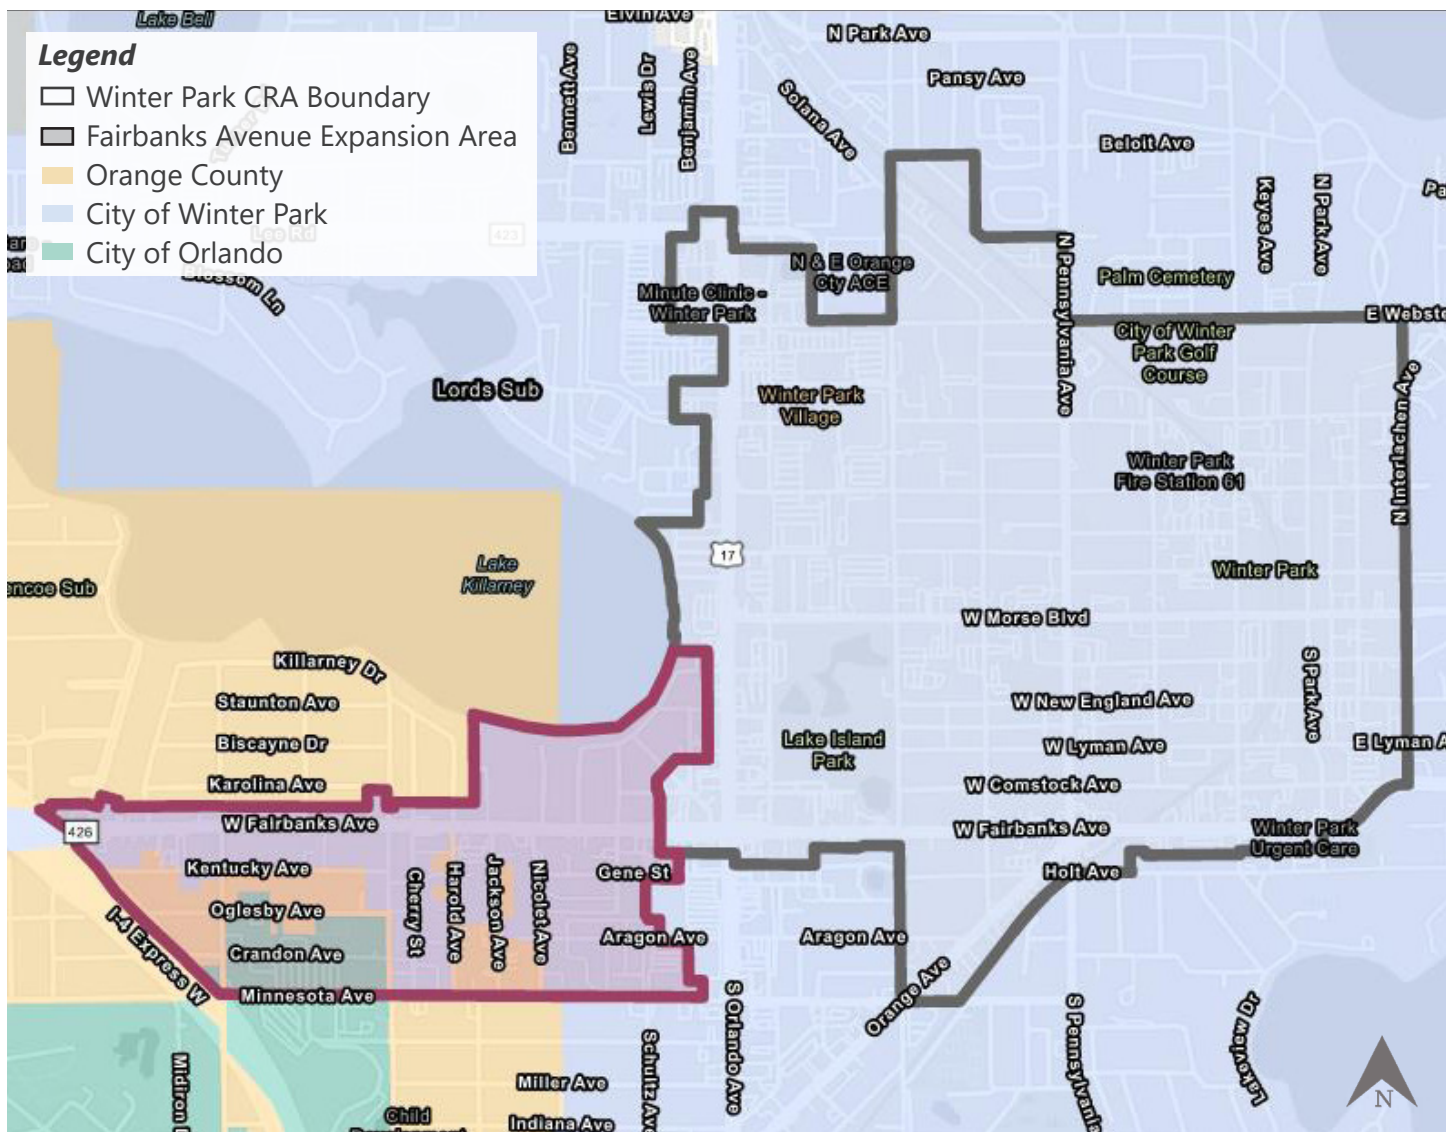

The Expansion Area encompasses three jurisdictions: the City of Winter Park; the City of Orlando; and Orange County Government. The anticipated community redevelopment activities will be administered by the Agency with Interlocal Agreements between the City of Winter Park, the City of Orlando and Orange County Government. The Interlocal Agreements will address the Delegation of Authority (Orange County) as well as increment contributions to the Agency's tax increment trust fund (Orange County, City of Winter Park and the City of Orlando).

The City and County have identified several issues and conditions within the Expansion Area that have been determined to discourage and inhibit private sector development and redevelopment activities, as well as lower the quality of life within the Expansion Area. These issues include:

- Lack of affordable housing inventory;
- Localized flooding and associated deficiencies in stormwater and sanitary sewer infrastructure;
- Outdated development patterns and parcel layouts; and
- Traffic and pedestrian safety issues.

The City and the Orange County Administrator's Office have determined that the Expansion Area is appropriate for targeted redevelopment and economic development activities and qualifies for inclusion within the existing CRA boundaries.

SECTION 1.4 **COMMUNITY REDEVELOPMENT ACT**

The Community Redevelopment Act assists local governments in the prevention and elimination of slums and blight that contribute substantially and increasingly to the spread of disease and crime; constitute an economic and social liability imposing onerous burdens which decrease the tax base and reduce tax revenues; substantially impair growth; hinder the provision of housing accommodations; aggravate traffic problems; and substantially hamper the elimination of traffic hazards and the improvement of traffic facilities.

The following F.S. define slum and blight conditions, their specific effects, and the intentions of the community redevelopment regime as a tool for implementing policy and programs:

1 | F.S. CHAPTER 163.335(1) ...[slum and blighted areas] constitute a serious and growing menace, injurious to the public health, safety, morals, and welfare of the residents of the state; that the existence of such areas contributes substantially and increasingly to the spread of disease and crime, constitutes an economic and social liability imposing onerous burdens which decrease the tax base and reduce tax revenues, substantially impairs or arrests sound growth, retards the provision of housing accommodations, aggravates traffic problems, and substantially hampers the elimination of traffic hazards and the improvement of traffic facilities; and that the prevention and elimination of slums and blight is a matter of state policy and state concern in order that the state and its counties and municipalities shall not continue to be endangered by areas which are focal centers of disease, promote juvenile delinquency, and consume an excessive proportion of its revenues because of the extra services required for police, fire, accident, hospitalization, and other forms of public protection, services, and facilities.

2 | F.S. CHAPTER 163.335(2) ...certain slum or blighted areas, or portions thereof, may require acquisition, clearance, and disposition subject to use restrictions, as provided in this part, since the prevailing condition of decay may make impracticable the reclamation of the area by conservation or rehabilitation; that other areas or portions thereof may, through the means provided in this part, be susceptible of conservation or rehabilitation in such a manner that the conditions and evils enumerated may be eliminated, remedied, or prevented; and that salvageable slum and blighted areas can be conserved and rehabilitated through appropriate public action as herein authorized and the cooperation and voluntary action of the owners and tenants of the property in such areas.

3 | F.S. CHAPTER 163.335(3) ...powers conferred by this part are for public uses and purposes for which public money may be expended and police power exercised, and the necessity in the public interest for the provisions herein enacted is declared as a matter of legislative determination.

4 | F.S. CHAPTER 163.335(5) ...the preservation or enhancement of the tax base from which a taxing authority realizes tax revenues is essential to its

existence and financial health; that the preservation and enhancement of such tax base is implicit in the purposes for which a taxing authority is established; that tax increment financing is an effective method of achieving such preservation and enhancement in areas in which such tax base is declining; that community redevelopment in such areas, when complete, will enhance such tax base and provide increased tax revenues to all affected taxing authorities, increasing their ability to accomplish their other respective purposes; and that the preservation and enhancement of the tax base in such areas through tax increment financing and the levying of taxes by such taxing authorities therefor and the appropriation of funds to a redevelopment trust fund bears a substantial relation to the purposes of such taxing authorities and is for their respective purposes and concerns...

5 | F.S. CHAPTER 163.335(6) ...there exists in counties and municipalities of the state a severe shortage of housing affordable to residents of low or moderate income, including the elderly; that the existence of such condition affects the health, safety, and welfare of the residents of such counties and municipalities and retards their growth and economic and social development; and that the elimination or improvement of such condition is a proper matter of state policy and state concern is for a valid and desirable public purpose.

The CRA possesses the authority to govern the course of action concerning the redevelopment and rehabilitation of the area, and further, in the corporate limits of the City in the case that the City's governing body has acceded in the Redevelopment Plan set forth by the City.

SECTION 1.5 FINDING OF NECESSITY – CONDITIONS OF SLUM AND BLIGHT

The purpose of the Fairbanks Avenue Expansion Area FON was to provide data that documents potentially blighting conditions within the existing CRA, as defined in F.S. Chapter 163(III). If the determination of such conditions of blight can be established based on the statutory definitions set forth in the Redevelopment Act, the CRA can be created, or in this case expanded, in conjunction with preparation and adoption of an updated Redevelopment Plan.

The initiative to expand the CRA and update the Redevelopment Plan arises from the need to stimulate reinvestment in the area and identify new funding sources to improve existing conditions. The existing conditions of available development sites inhibit further growth. A redevelopment initiative is necessary to identify new market potential for the area and subsequently kick start upgrades to the infrastructure, commercial and residential uses, and overall physical appearance.

Before targeting prospective private sector investors to the area, blighting influences should be addressed to rebuild the infrastructure necessary to support new investment. Deteriorating conditions of structures, utilities, and general physical environment undermine economic development efforts and impede improvement of the area. Symptomatic of the difficulty to attract investment to the area is reflected in the extreme vegetation overgrowth on numerous available parcels.

Removing blight is essential to remain competitive in the economic marketplace. The FON, as provided in **Appendix A – City of Winter Park Finding of Necessity, 2023**, addresses an expansion of the CRA due to present slum and blight conditions. This 2024 Redevelopment Plan update specifies the desired improvement projects and implementation steps, funded in part by tax increment revenues designated to the proposed Expansion Area.

The Slum and Blight Matrix, detailed on the subsequent pages, summarizes the "Slum" and "Blight" conditions that were observed or present, not observed or present, or not observed but suspected present within the Expansion Area (see **Table 1 – Slum and Blight Matrix, Expansion Area**). The Expansion Area demonstrated one condition of "Slum" present (163.340,(7) (c)), and 6 conditions of "Blight" present (163.340, (8) (a),(c),(d),(e),(f) and (k)).

Based on these observations of the presence of "Slum" and "Blight" conditions as defined by F.S. Chapter 163.340, (7), (8), there are sufficient findings to justify the inclusion of the Expansion Area within the CRA. *The existing CRA legal description and the recently amended Expansion Area legal description can be found in **Appendix B - Legal Descriptions**.*

Table 1. Slum and Blight Matrix, Expansion Area

Slum Area Conditions	Observed	Not observed, but suspected present	Not observed
(7) “Slum area” means an area having physical or economic conditions conducive to disease, infant mortality, juvenile delinquency, poverty, or crime because there is a predominance of buildings or improvements, whether residential or nonresidential, which are impaired by reason of dilapidation, deterioration, age, or obsolescence, and exhibiting one or more of the following factors:			
(a) Inadequate provision for ventilation, light, air, sanitation, or open spaces;			X
(b) High density of population, compared to the population density of adjacent areas within the county or municipality; and overcrowding, as indicated by government-maintained statistics or other studies and the requirements of the Florida Building Code;			X
(c) The existence of conditions that endanger life or property by fire or other causes.	X		

Blight Area Conditions	Observed	Not observed, but suspected present	Not observed
(8) “Blighted area” means an area in which there are a substantial number of deteriorated or deteriorating structures; in which conditions, as indicated by government-maintained statistics or other studies, endanger life or property or are leading to economic distress; and in which two or more of the following factors are present:			
(a) Predominance of defective or inadequate street layout, parking facilities, roadways, bridges, or public transportation facilities.	X		
(b) Aggregate assessed values of real property in the area for ad valorem tax purposes have failed to show any appreciable increase over the 5 years prior to the finding of such conditions.			X
(c) Faulty lot layout in relation to size, adequacy, accessibility, or usefulness.	X		
(d) Unsanitary or unsafe conditions.	X		
(e) Deterioration of site or other improvements.	X		
(f) Inadequate and outdated building density patterns.	X		
(g) Falling lease rates per square foot of office, commercial, or industrial space compared to the remainder of the county or municipality.		X	

Sources: F.S. Chapter 163.340 (8); GAI Consultants.

Table 1. Continuation of Slum and Blight Matrix, Expansion Area

Blight Area Conditions	Observed	Not observed, but suspected present	Not observed
(h) Tax or special assessment delinquency exceeding the fair value of the land.			X
(i) Residential and commercial vacancy rates higher in the area than in the remainder of the county or municipality.			X
(j) Incidence of crime in the area higher than in the remainder of the county or municipality.			X
(k) Fire and emergency medical service calls to the area proportionately higher than in the remainder of the county or municipality.	X		
(l) A greater number of violations of the Florida Building Code in the area than the number of violations recorded in the remainder of the county or municipality.			X
(m) Diversity of ownership or defective or unusual conditions of title which prevent the free alienability of land within the deteriorated or hazardous area.			X
(n) Governmentally owned property with adverse environmental conditions caused by a public or private entity.			X
(o) A substantial number or percentage of properties damaged by sinkhole activity which have not been adequately repaired or stabilized.			X

Sources: F.S. Chapter 163.340 (8); GAI Consultants.



City of Winter Park, FL

SECTION 1.6

PRELIMINARY REDEVELOPMENT STRATEGIES

The Agency has worked together with the City and County to develop a group of shared redevelopment priorities to address the conditions observed within the Expansion Area, to encourage redevelopment and private sector investment and to continue the successful redevelopment activities within the existing CRA boundaries.

These priorities include: (1) Encourage Affordable Housing, (2) Support Small Business/Entrepreneurs, (3) Infrastructure Improvements, and (4) Multi-Modal Transportation Enhancements. These priorities and associated actions/strategies to achieve these priorities are further detailed below.



Encourage Affordable Housing Development

- Foster residential development with a range or mix of price points.
- Agency to assist in the development, upgrade, and maintenance of affordable housing units within the CRA.
- Agency staff to increase coordination of Affordable Housing providers working within the CRA and Expansion Area.



Support Small Business/Entrepreneurs

- Schedule service providers to offer services at Community Center.
- Coordinate with service providers (SCORE, DEO, NEC, SBDIC and Incubator programs).
- Offer small business training courses at the Community Center and elsewhere in CRA and Expansion Area.
- Support merchant associations.




Infrastructure Improvements

- Expedite Stormwater collection and conveyance system improvements to address localized flooding.
- Expedite Street/Roadway improvements to address deteriorating roadway conditions.
- Encourage Sanitary Sewer Connections to decrease use of septic tanks.



Multi-Modal Transportation Enhancements

- Improve pedestrian crosswalks and signals to reduce accidents and improve safety.
- Improve sidewalk connectivity and overall conditions of sidewalks to provide options to driving.
- Install bike-trails and multi-purpose paths to provide options to driving and improve safety.
- Improved lighting in neighborhoods, connecting to parking lots and activity areas to improve safety and encourage activity.

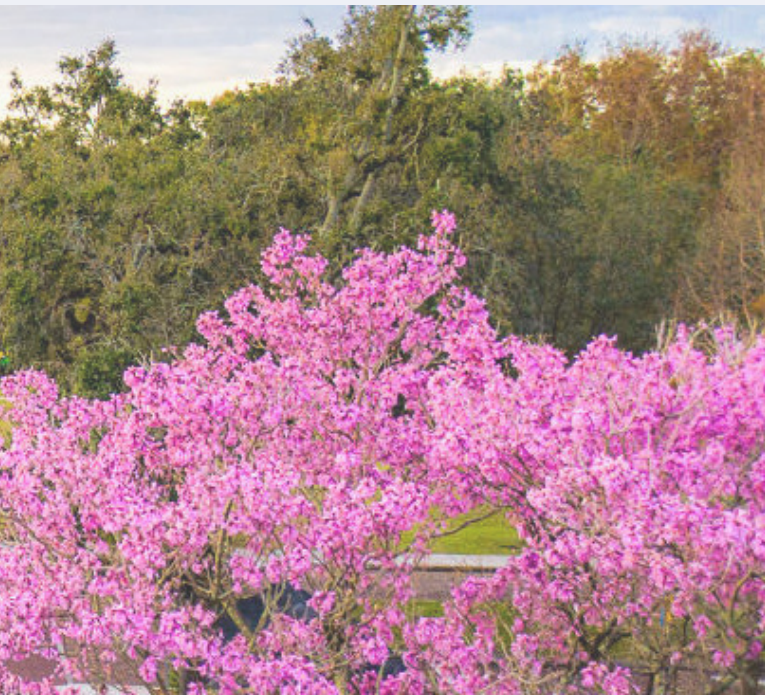

EXISTING CONDITIONS

Section 2.1 Existing Conditions Map Series	16
Future Land Use.....	16
Figure 3. Existing CRA and Expansion Area Future Land Uses	16
Table 2. Existing CRA and Expansion Area Future Land Use Distribution City of Winter Park.....	17
Table 3. Existing CRA and Expansion Area Future Land Use Distribution City of Orlando.....	17
Table 4. Existing CRA and Expansion Area Future Land Use Distribution Orange County.....	17
Existing Uses	18
Figure 4. Existing CRA and Expansion Area Existing Land Uses	18
Table 5. Existing CRA and Expansion Area Existing Land Use Distribution	19
Zoning	20
Figure 5. Existing CRA and Expansion Area Zoning	20
Table 7. Existing CRA and Expansion Area Zoning Distribution City of Winter Park	21
Table 8. Existing CRA and Expansion Area Zoning Distribution City of Orlando	21
Table 9. Existing CRA and Expansion Area Zoning Distribution Orange County	21
City-Owned Parcels	22
Table 9. City of Winter Park Owned Parcels.....	22
Figure 6. City of Winter Park Owned Parcels	22
Vacant Parcels.....	23
Table 10. CRA Vacant Parcels	23
Figure 7. Existing CRA and Expansion Area Vacant Parcels.....	23
Public Housing and Affordable Housing	24
Figure 8. Existing CRA and Expansion Area Public Housing and Affordable Housing	24



EXISTING CONDITIONS

SECTION 2.1

EXISTING CONDITIONS MAP SERIES

The following map series presents the existing conditions of the expanded CRA. Conditions evaluated include Future Land Use designations, the Existing (current) Uses within the CRA, locations and sizes of City-owned parcels, locations, types and locations of vacant parcels located within the CRA, and the Public and Affordable Housing facilities within the CRA.


Within the CRA and Expansion Area, the majority of the properties are within the jurisdictional boundaries of the City of Winter Park (566 acres). This acreage includes parcel acreage only, and does not include roadways, utility corridors, and railroad right-of-way acreage reflected in the total 760 acres referenced in the prior section. The remaining properties are located within unincorporated

Orange County (24 acres) or within the jurisdictional boundary of the City of Orlando (16 acres). The City of Winter Park has active Joint-Planning-Agreements ("JPA") with the City of Orlando and Orange County regarding coordinating the review of applications for development within these areas.

FUTURE LAND USE

Future Land Use ("FLU") designations are classifications of property that categorize permissible levels of intensity and/or density of development, in accordance with policies of the City's Comprehensive Plan and the requirements of the City's Land Development Regulations. **Figure 3 – Existing CRA and Expansion Area Future Land Uses** below illustrates the various FLUs within the CRA and Expansion Area.

Figure 3. Existing CRA and Expansion Area Future Land Uses

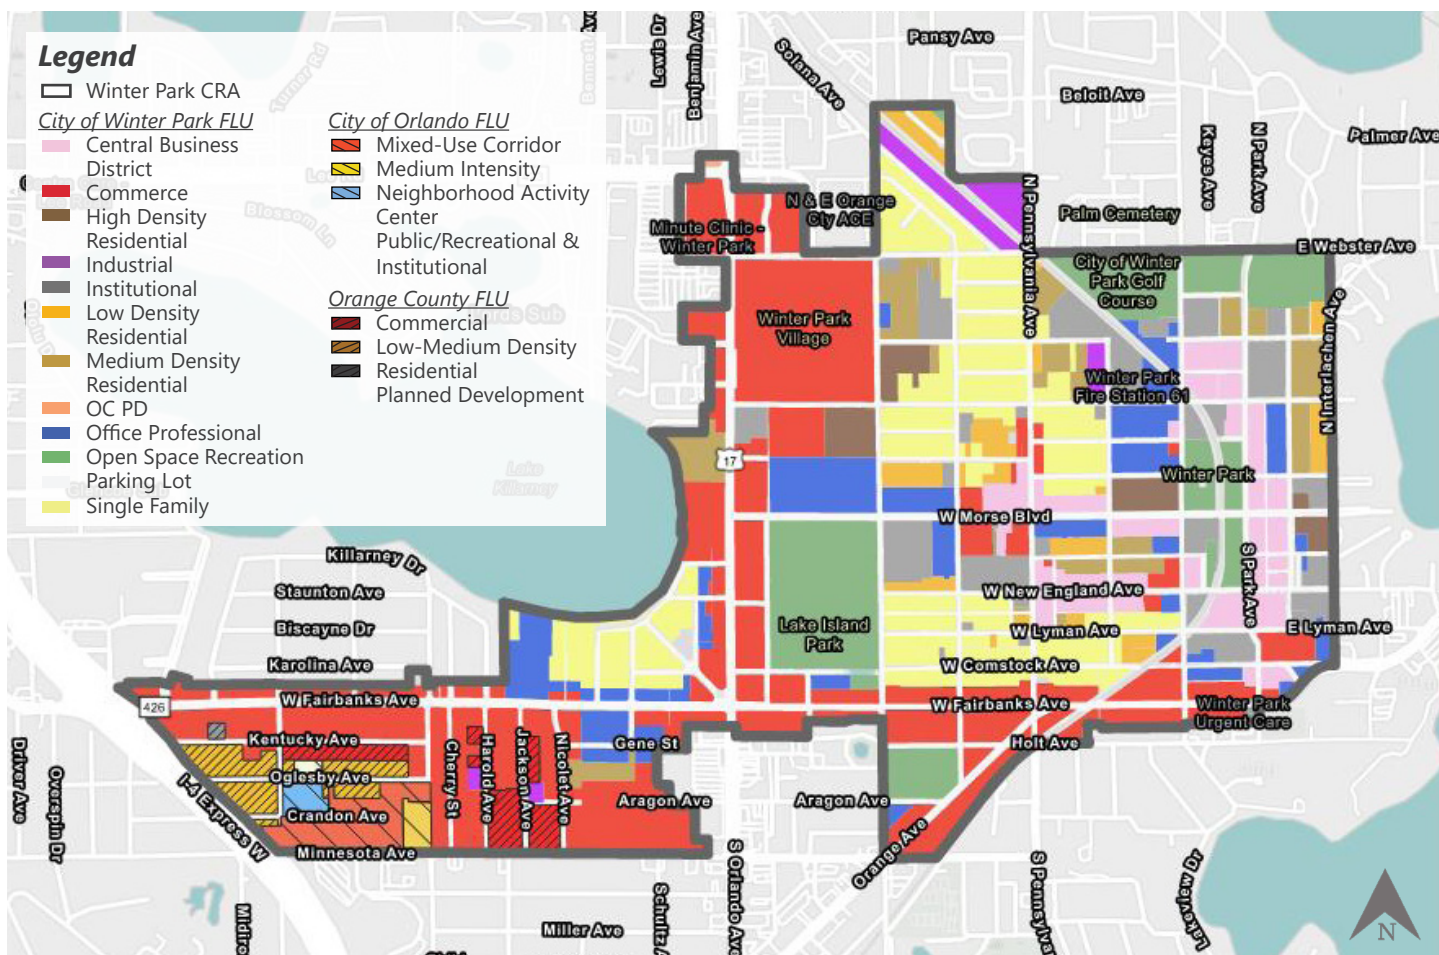



The following table(s) depicts the distribution of FLU designation within the expanded CRA (see **Table(s) 2-4 – Existing CRA and Expansion Area Future Land Use Distribution**).

Within the portion of the expanded CRA located within the jurisdictional boundaries of the City of Winter Park, the predominant future land use designation is Commerce (34%) with 79 parcels comprising over 195 acres. The next most prevalent FLU designations are; Single-Family Residential (16%); Open Space Recreation (12%); Office Professional (10%); and Institutional (8%).

Table 2. Existing CRA and Expansion Area Future Land Use Distribution | City of Winter Park

Future Land Use	Parcels	Acreage	% Acreage
Commerce	79	195.08	34%
Single-Family	49	88.90	16%
Open Space Recreation	12	67.01	12%
Office Professional	37	55.16	10%
Institutional	32	46.63	8%
Central Business District	36	34.60	6%
Medium Density Residential	20	31.93	6%
Low Density Residential	20	19.29	3%
High Density Residential	5	14.06	2%
Industrial	5	11.58	2%
Parking Lot	5	1.48	0%
OC PD	1	0.45	0%
Total Parcels	301	–	–
Total Acres	–	566.16	100%

Sources: City of Winter Park; GAI Consultants.

Within the portion of the expanded CRA located within the jurisdictional boundaries of the City of Orlando, comprised of 16 +/- acres, the predominant FLU designation is Mixed Use Corridor Medium-Intensity (43%); followed by Neighborhood Activity Center (42%) and Public- Recreation-Institution (15%).

Table 3. Existing CRA and Expansion Area Future Land Use Distribution | City of Orlando

Future Land Use	Parcels	Acreage	% Acreage
MUC-MED	10	6.77	43%
NEIGH-AC	4	6.74	42%
PUBC-REC-INST	1	2.42	15%
Total Parcels	15	–	–
Total Acres	–	15.93	100%

Sources: City of Winter Park; GAI Consultants.

Within the portion of the expanded CRA located within the unincorporated County, comprised of 24 +/- acres, the predominant FLU designations are Commercial (49%), Low- Medium Density Residential (49%), and Planned Development-Commercial (2%).

Table 4. Existing CRA and Expansion Area Future Land Use Distribution | Unincorporated Orange County

Future Land Use	Parcels	Acreage	% Acreage
C	37	11.88	49%
LMDR	70	11.88	49%
PD-C	3	0.47	2%
Total Parcels	110	–	–
Total Acres	–	24.23	100%

Sources: City of Winter Park; GAI Consultants.


EXISTING USES

Existing Land Use designations are classifications of property that describe the current use of the property. The Florida Administrative Code ("FAC") requires Property Appraisers to classify each parcel of real property to indicate its use as determined for valuation purposes. This use is reflected in the Department of Revenue ("DOR") use codes applied to each real property on tax assessment rolls and depicts the existing use of the property. These DOR use codes account for individual condominium units as unique parcels for tax treatment purposes, which results in the appearance of an overabundance in the count of condominium parcels compared to the total acres of land occupied by condominium uses.

Therefore, the purposes of this Redevelopment Plan update, parcels identified as individual condominium units are not included in the condominium parcel count, only the parent parcel on which the condominium units are located is included in the count of condominium parcels.

Figure 4 – Existing CRA and Expansion Area Existing Land Uses illustrates the existing land uses within the CRA and Expansion Area. The associated table on the following page depicts the existing-uses based on their DOR use code classification, number of parcels and general acreages assigned to the use codes.

Figure 4. Existing CRA and Expansion Area Existing Land Uses

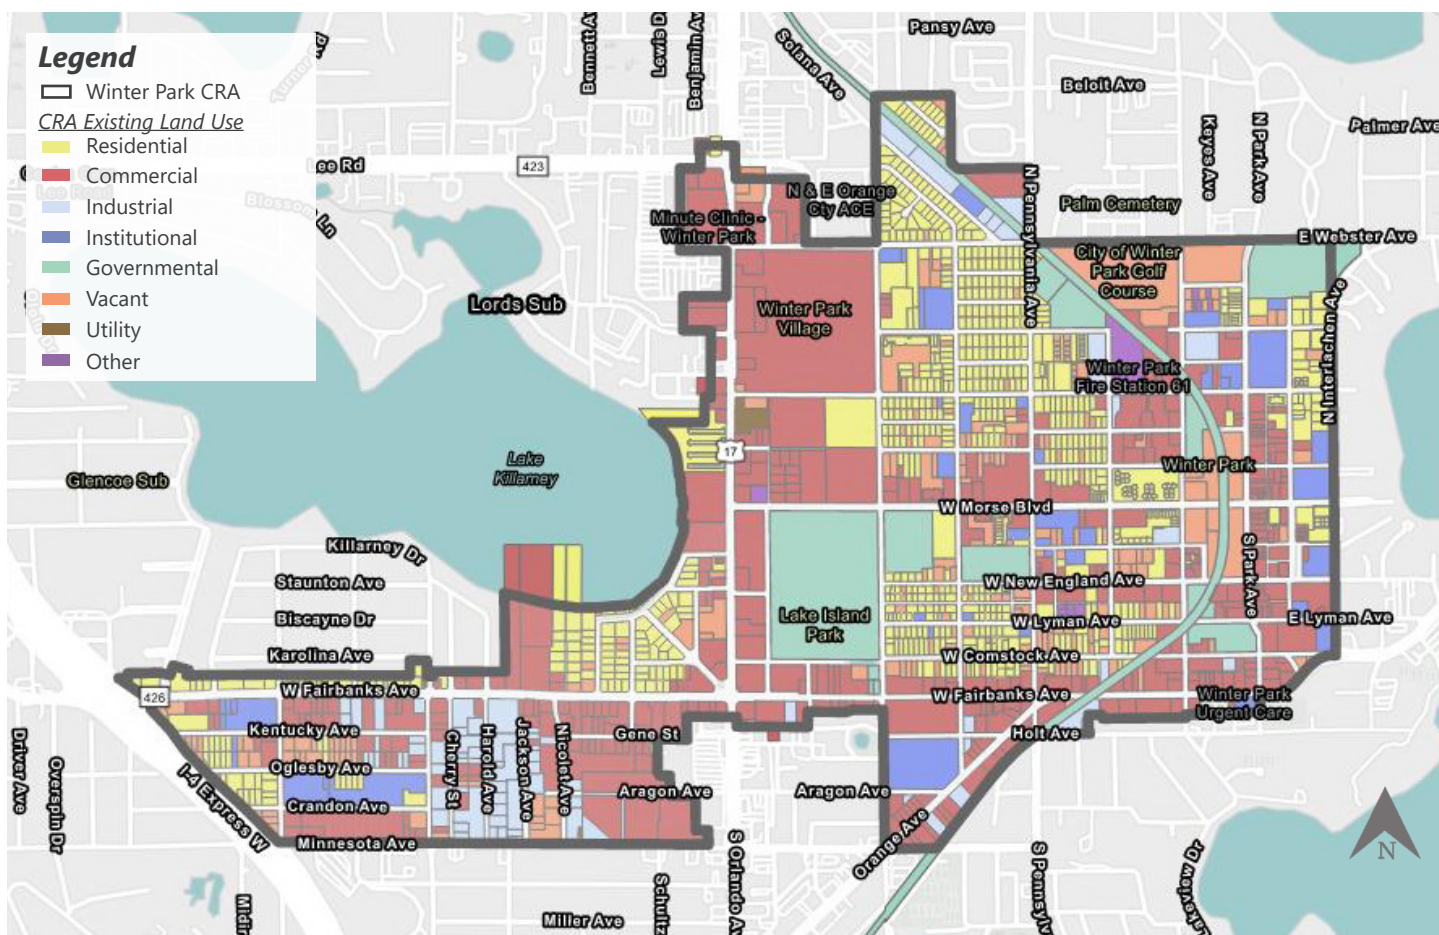

The predominant existing land use designation within expanded CRA is Single Family Residential (16%) with 659 parcels comprising over 103 +/- acres. The next most prevalent existing land- use designations are Retail One Story (8%); Municipal (Other) (8%); Office Low Rise (7%); and Industrial Warehouse 1 (6%).

Table 5 – Existing CRA and Expansion Area Existing Land Use Distribution depicts the Existing Land Uses based on their DOR classification, the number of parcels and general acreages assigned to the DOR use codes.

Table 5. Existing CRA and Expansion Area Existing Land Use Distribution

DOR Code	Parcels	Acres	% of Acreage
Single-Family Residential	659	102.88	15.98%
Retail One Story	126	51.77	8.04%
Municipal (other)	12	51.16	7.95%
Office LowRise	77	45.51	7.07%
Industrial Warehouse I	73	38.03	5.91%
Commercial Vacant	74	31.24	4.85%
Regional Mall	1	30.54	4.75%
Govt Vacant Land	36	29.51	4.59%
Surface Parking	45	26.51	4.12%
State (other Bldg)	1	23.6	5.68%
Office On Story	74	22.91	3.56%
Vacant	147	21	3.26%
Institutional Religious	25	20.17	3.13%
Office Medical Building	20	19.52	3.03%
Common Area	24	19.03	2.96%
Store/Office/Res Class I	50	14.38	2.23%
Multi Family	20	14.34	2.23%
Auto Dealership	17	13.41	2.08%
Institutional-School Private	5	11.29	1.75%
Retail Restaurant I	19	9.32	1.45%
Financial/Bank I	9	5.77	0.90%
Retail Fast Food	9	5.67	0.88%
Public College	1	5.21	0.81%
MultiFamily	19	4.52	0.70%
Condo	23	4.4	0.68%
Institutional Vacant	13	3.19	0.50%
Retail Community Center	1	3.05	0.48%
Institutional Charitable	5	2.37	0.37%
Institutional Cultural	3	2.19	0.34%
Federal (Other)	1	1.97	0.31%
Insitutional Retirement Community	1	1.72	0.27%
Private Utility	3	1.58	0.25%
Insitutional Lodge/Union Hall	3	1.39	0.22%
Industrial Light Manufacturing	2	1.21	0.19%
Motel	2	0.069	0.11%
Industrial Food Processing	2	0.65	0.10%
Nightclubs/Bars	1	0.58	0.09%
Private Wetland Lowland	2	0.57	0.09%
Recreational/Meeting	1	0.41	0.06%
Insitutional-Mortuary	1	0.26	0.04%
Private Recreational Park	1	0	0.00%
Totals	1,608	643.61	100%


Sources: Orange County Property Appraiser, Property Use Codes; GAI Consultants.

ZONING

Zoning designations are classifications of property that describes the permitted uses, and development standards applicable to the property, in accordance with policies with policies of the City’s

Comprehensive Plan, and the requirements of the City’s Land Development Regulations. **Figure 5 - Existing CRA and Expansion Area Zoning** illustrates the different zoning classifications within the CRA.

Figure 5. Existing CRA and Expansion Area Zoning

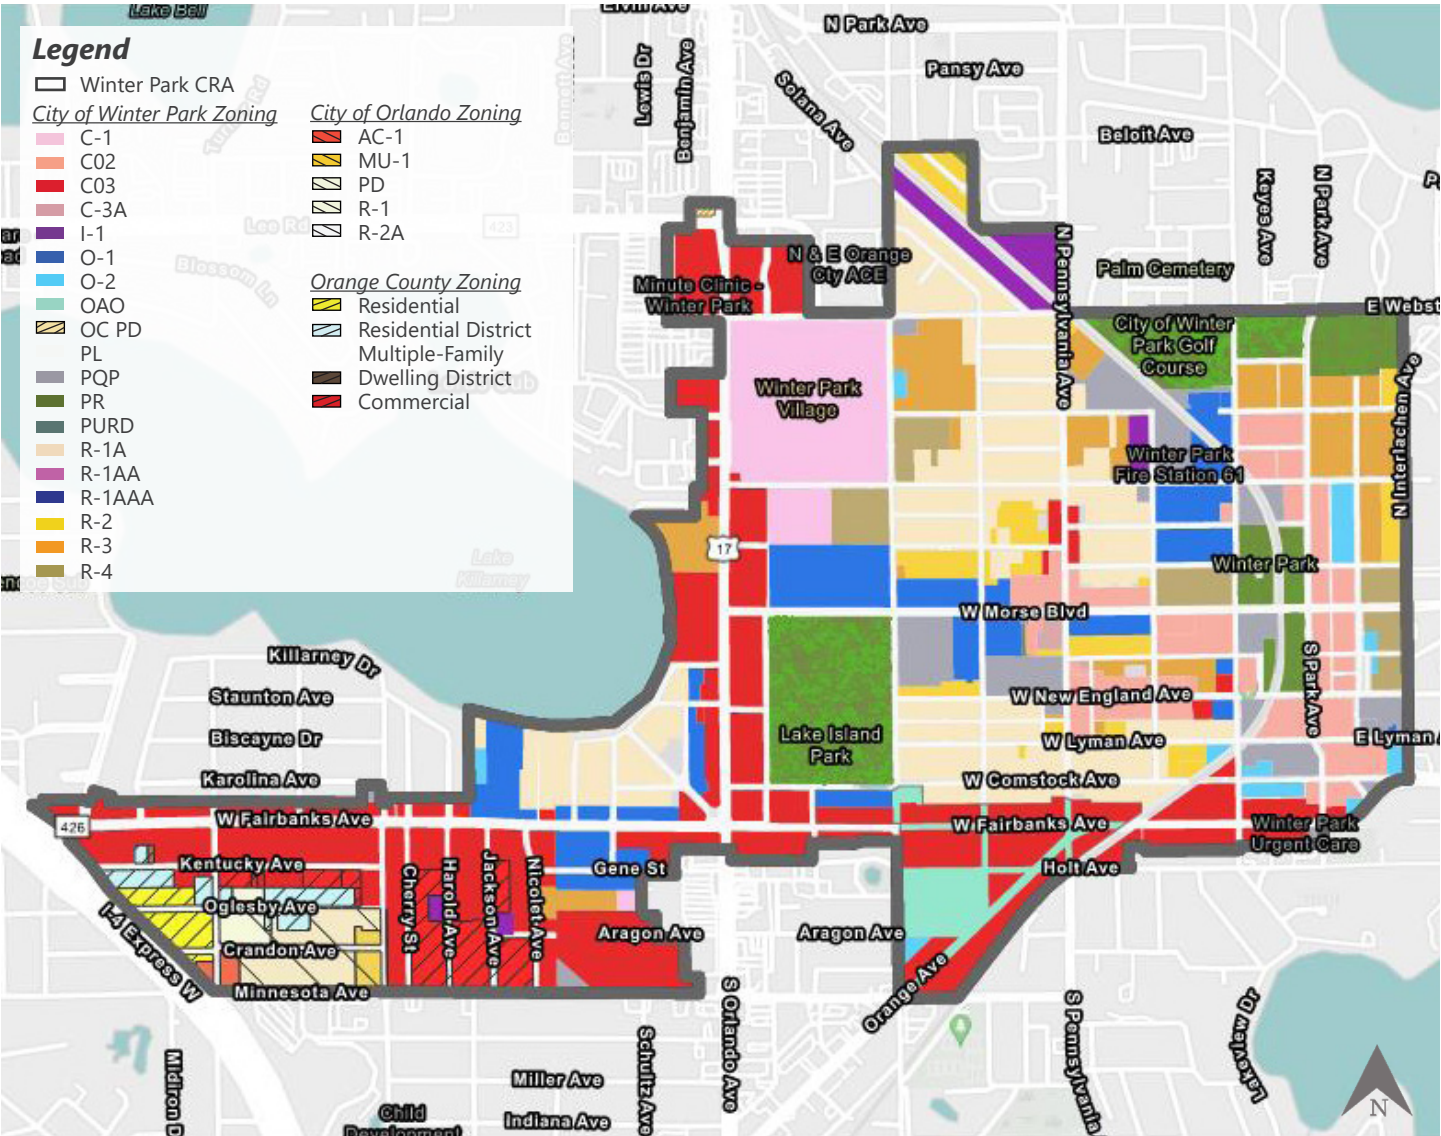

The following tables show the distribution of zoning designations within the expanded CRA by the number of parcels, acreage of each designation and the percentage of each designation relative to the overall expanded CRA (see Table(s) 6-8 – Existing CRA and Expansion Area Zoning Distribution). To note, the zoning designations in the Expansion Area represent portions located within the jurisdictional boundaries of the City of Winter Park, as well as the small portion located within the jurisdictional boundaries of the City of Orlando and within unincorporated Orange County.

The predominant zoning designation within expanded CRA is Highway or Roadway Commercial (C-3) (25%) with 309 parcels comprising over 149 +/- acres. The next most prevalent zoning designations are Parks and Recreation (15%); Residential Single-Family (R-1A) (15%); Office (O-1) (8%); and Medium-Density Multi-Family Residential (R-3) (7%).

Table 7. Existing CRA and Expansion Area Zoning Distribution | City of Winter Park

Zoning	Parcels	Acreage	% Acreage
C-3	309	149.93	25%
PR	15	92.32	15%
R-1A	578	91.49	15%
O-1	103	50.04	8%
R-3	129	43.54	7%
C-2	154	41.08	7%
C-1	7	40.02	7%
PQP	20	27.88	5%
R-4	20	21.87	4%
R-2	95	18.65	3%
I-1	16	12.37	2%
O-2	41	7.78	1%
PL	5	2.1	0.35%
C-3A	3	1.16	0.19%
OCPD	2	0.84	0.14%
Total Parcels	1,497	–	–
Total Acres	–	601.07	100%

Sources: City of Winter Park; GAI Consultants.

Table 6. Existing CRA and Expansion Area Zoning Distribution | City of Orlando

Zoning	Parcels	Acreage	% Acreage
AC-N	4	1.46	9%
MU-1	5	1.84	11%
PD	3	9.92	60%
R-1	1	2.42	15%
R-2A	3	0.8	5%
Total Parcels	17	–	–
Total Acres	–	16.44	100%

Sources: City of Winter Park; GAI Consultants.

Table 8. Existing CRA and Expansion Area Zoning Distribution | Unincorporated Orange County

Zoning	Parcels	Acreage	% Acreage
R-1A	29	5.23	19%
R-2	38	6.38	23%
R-3	1	0.16	0.58%
C-3	43	15.75	57%
Total Parcels	111	–	–
Total Acres	–	27.52	100%

Sources: City of Winter Park; GAI Consultants.



CITY-OWNED PARCELS

City-Owned parcels are those within the expanded CRA that are owned by the City. These parcels may be utilized by the City and Agency to facilitate the implementation of redevelopment goals and strategies identified within this Redevelopment Plan update. Several of the City-owned parcels, while listed as vacant, are undeveloped open spaces or recreational areas (i.e., golf course or parks). There are 37 City-Owned parcels comprising 79 acres within the CRA boundaries.


Figure 6 – City of Winter Park Owned Parcels illustrates the general location of the City-Owned parcels within the existing CRA and Expansion Area.

Table 9. City of Winter Park Owned Parcels

	Parcels	Acreage
Government Vacant Land	25	28
Municipal (Other)	12	51
Total	37	79

Sources: Orange County Property Appraiser; GAI Consultants.

Figure 6. City of Winter Park Owned Parcels

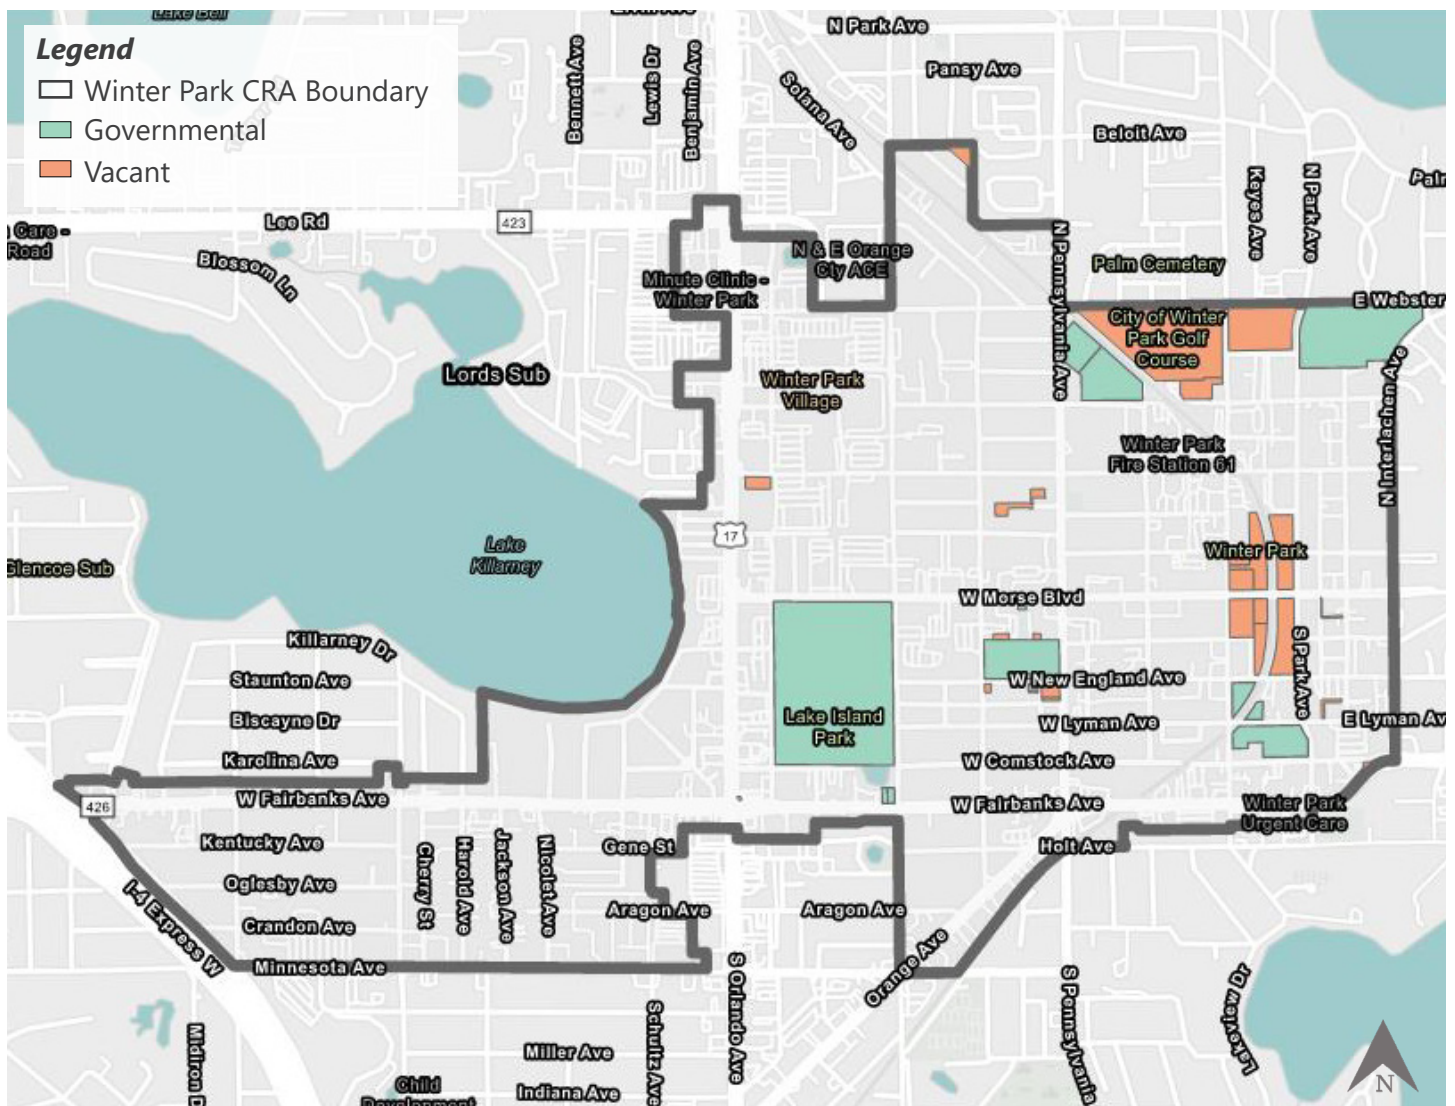

VACANT PARCELS

Vacant parcels are those within the expanded CRA that are undeveloped and/or do not have a built structure upon them. There are 4 categories of vacant parcels, these include: (1) Vacant Residential; (2) Vacant Commercial; (3) Vacant Institutional; and (4) Vacant Governmental. These 4 categories of vacant parcels represent redevelopment opportunities in their respective land use category. The Vacant Governmental parcels may be utilized by the City and Agency to facilitate the implementation of redevelopment goals and strategies identified within this Redevelopment Plan update.


Figure 7 – Existing CRA and Expansion Area Vacant Parcels below illustrates the general location of the vacant parcels within the CRA.

Table 10. CRA Vacant Parcels

	Parcels	Acreage
Vacant Residential	147	21
Vacant Commercial	74	31
Vacant Institutional	13	4
Vacant Governmental	36	29
Total	270	85

Sources: Orange County Property Appraiser; GAI Consultants.

Figure 7. Existing CRA and Expansion Area Vacant Parcels

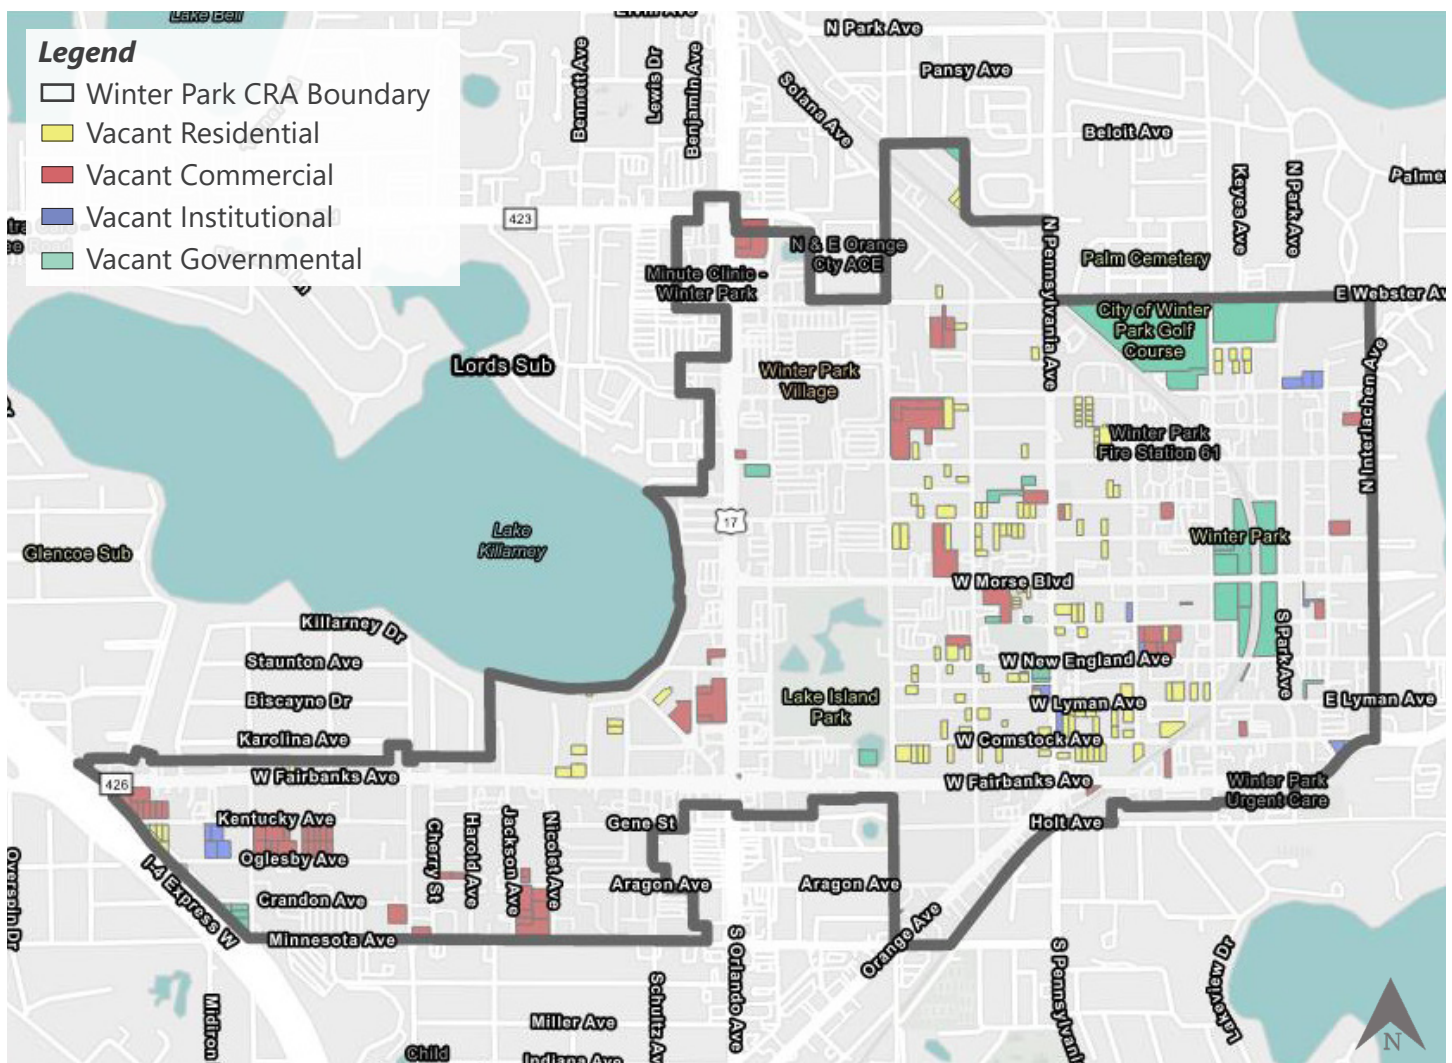


PUBLIC HOUSING AND AFFORDABLE HOUSING

Public Housing refers to housing units owned and operated by government entities, typically at the local or municipal level. These units are specifically designated for low-income individuals or families that meet certain eligibility criteria. Affordable housing refers to housing units that can be owned by a range of entities including both public and private entities. Affordable housing encompasses a broader range of housing options that are designed to be affordable to individuals or families at various income levels. It can be developed and owned by a variety of entities, including government agencies, nonprofit organizations, and private developers.

Rent in affordable housing units is often determined by a combination of factors, including income, size of the unit, and the local housing market. This type of housing can take the form of apartment buildings, townhouses, or single-family homes.

Figure 8 – Existing CRA and Expansion Area Public Housing and Affordable Housing below illustrates the general location of the public and affordable housing communities within the CRA.

Figure 8. Existing CRA and Expansion Area Public Housing and Affordable Housing

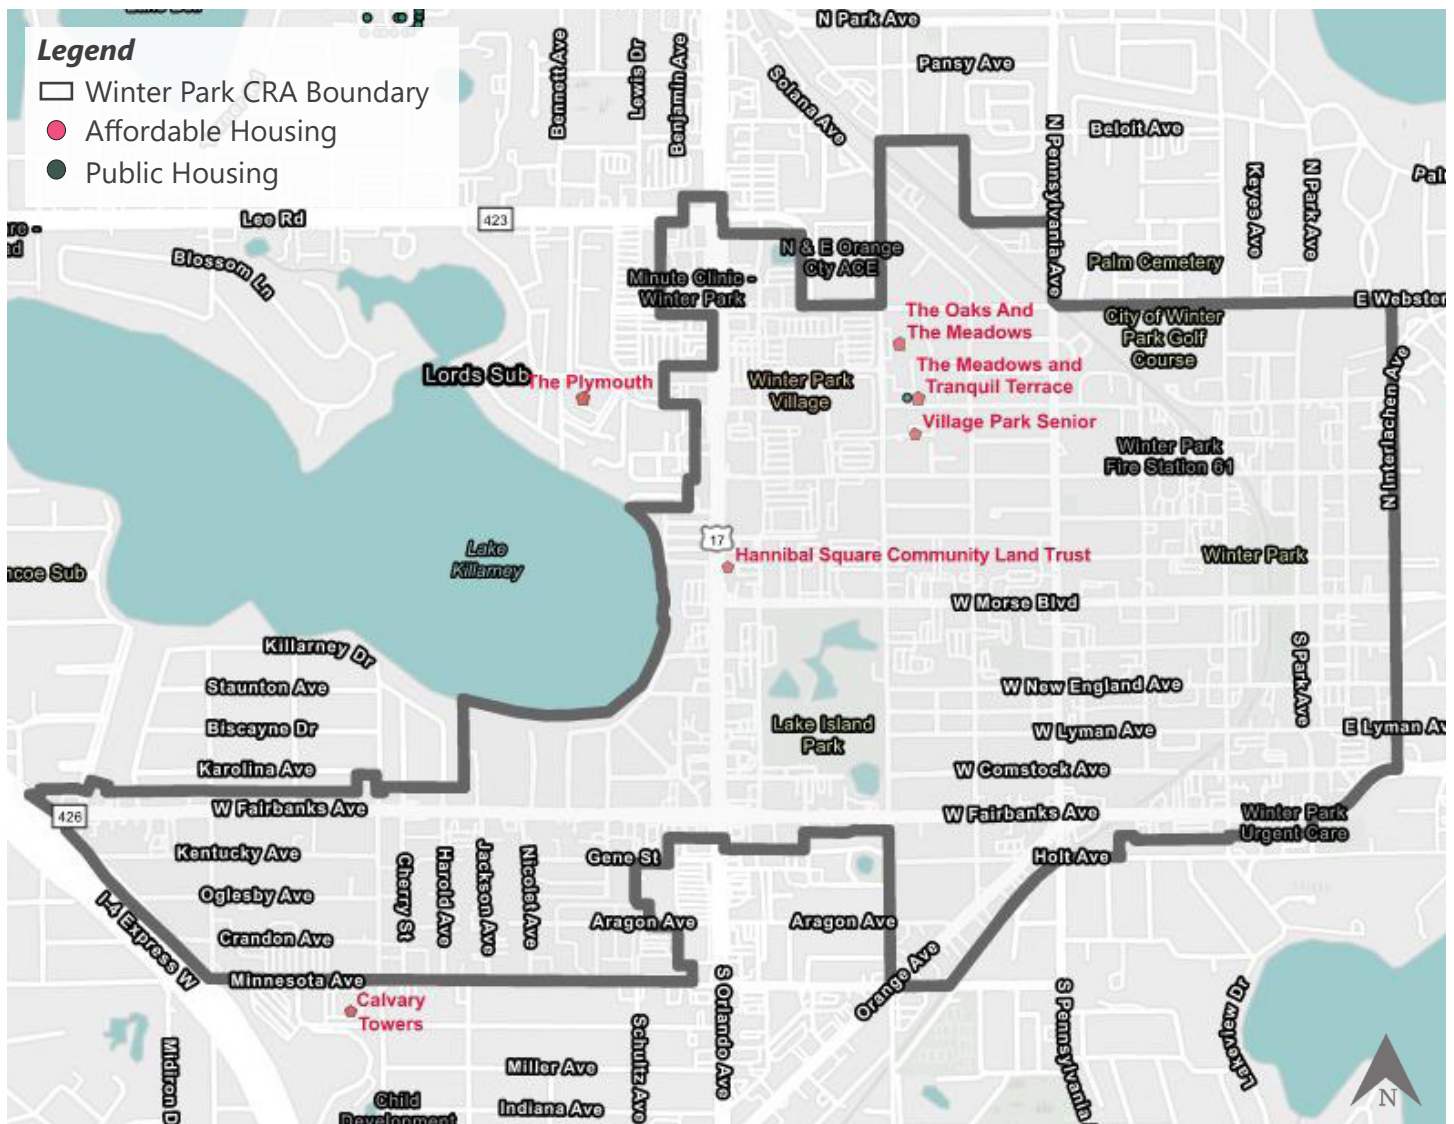

[THIS PAGE INTENTIONALLY LEFT BLANK]

OBJECTIVES & INITIATIVES

Section 3.1 Public Engagement 28

Section 3.2 Redevelopment Focus Areas..... 29

Housing Affordability29

Environmental Sustainability31

Transportation Safety31

Section 3.3 Redevelopment Goals and Action Strategies..... 32

Administration.....33

Housing.....35

Community Development & Culture37

Economic Development37

Public Space Amenities.....40

Regulatory Environment.....40

Public Health and Safety41

Section 3.4 Conceptual Master Plan 42

Figure 9. Existing CRA and Expansion Area Conceptual Master Plan42



OBJECTIVES & INITIATIVES

SECTION 3.1

PUBLIC ENGAGEMENT

The planning process and community input sessions accomplished as a part of this Redevelopment Plan update included a robust public engagement and outreach program. This program included:

1. An on-line presence with an interactive website that provided project specific information about upcoming meetings and also enabled visitors to take a community input survey and leave comments on an interactive GIS map of the CRA.
2. In-person, small group, stakeholder interviews, over multiple days, with local business owners, residents and key thought-leaders.
3. An in-person Community Workshop to facilitate in-depth discussions and provide another opportunity for community input and engagement.

Further details on the public engagement component of this Redevelopment Plan update can be located within **Appendix C – Public Engagement & Community Input**.

The public engagement activities identified recurring themes and shared concerns regarding the CRA and its neighborhoods. The community priorities identified through the public engagement and outreach activities included:



Affordable Housing



Infrastructure Improvements
(localized flooding, sanitary sewer connections)



Public Safety (multi-modal transportation and pedestrian improvements and lighting)



Small-Business Support and Development



SECTION 3.2 REDEVELOPMENT FOCUS AREAS

Since the Agency's establishment, it has made significant improvements to the CRA through public infrastructure investments, supporting local housing initiatives, programming and activities and the development of community facilities (buildings). The Redevelopment Focus Areas identified in this Redevelopment Plan update seek to build upon these accomplishments while also addressing the concerns and issues identified during discussions with the leadership of the City and Orange County, as well as the community redevelopment staff, to address concerns and items identified during the Public Engagement portion of this Redevelopment Plan update.

The following focus areas summarize the Redevelopment Plan update's three-point redevelopment strategy.

1. Housing Affordability
2. Environmental Sustainability
3. Transportation Safety

These focus areas guide the Agency when evaluating projects and programs that may be considered for implementation to address the opportunities and challenges that face the CRA. These focus areas, while addressing the challenges and opportunities of the Area in particular, also support the City's Vision that states, "Winter Park is the city of arts and culture, cherishing its traditional scale and charm while building a healthy and sustainable future for all generations."

HOUSING AFFORDABILITY – MAINTAIN AND IMPROVE ACCESSIBILITY TO HOUSING

The Agency has focused on the rehabilitation of existing homes and the development of new homes within its boundaries for over 20 years. The Agency has spent over \$3.9M to improve the affordable housing stock in the CRA, including the addition of 187 new or rehabilitated homes, according to the 2021 CRA Social Investment Highlight. However, this does not include the value of lands donated by the Agency to advance affordable housing initiatives. This land is estimated to be worth several million dollars. The maintenance and improvement of

The following Elements of the Plan complement the Redevelopment Focus Areas and also acknowledge issues identified during public engagement activities. The Elements of the Plan address the day-to-day operations of the Agency and presents the broader range of potential activities and programming that may be undertaken by the Agency:



Administration



Housing



Community Development & Culture



Economic Development



Public Space Amenities



Public Health & Safety



Regulatory Environment

existing housing stock and the development of new housing products will maintain the high-quality of life for which the City has become known, and will increase the availability, varied price-points, and diversity of housing products available.

The Agency shall increase its coordination with the agencies (Habitat for Humanity, Hannibal Square Land Trust and the Winter Park Housing Authority, etc.) currently providing services for affordable housing development in the City.

The maintenance and improvement of existing housing stocks is also intended to help stabilize and maintain existing neighborhoods, particularly on the west side of the CRA. This area has seen portions of its aging residential stock replaced with new, higher priced housing products limiting the affordability for current neighborhoods residents.

Activities to maintain and improve access to affordable housing include but are not limited to:

- Coordination with Orange County to facilitate implementation of the Orange County Housing for All Initiative.
- Evaluation of City owned and vacant properties throughout the CRA to identify compatible locations for additional residential and affordable housing development.
- Evaluate potential purchase (by Agency) of houses for sale in compatible locations for potential acquisition and addition to affordable housing stock within the CRA.
- Creation and distribution of a database of the potential residential sites to affordable housing developers and associated agencies.
- Actively coordinating the different agencies and groups that currently provide affordable



housing services (construction, resident services, facility management) to improve availability and delivery of services.

- Continue to implement and identify additional resources for the Agency's home improvement and home ownership programs in existing neighborhoods within the CRA.
- Evaluate opportunities to fully utilize the terms of the Live Local Act to develop additional affordable housing within the CRA.
- Expanded outreach to philanthropic organizations (local, national, international) to assist the funding of additional affordable housing within the CRA.
- Utilization of the powers afforded to the City under F.S. Chapter 163.370 and applicable Interlocal Agreements.
- Evaluation and potential utilization of public-private-partnerships to facilitate development of additional affordable housing stock in the CRA.

The following photo(s) illustrate deteriorated building/site located within the Expansion Area.



ENVIRONMENTAL SUSTAINABILITY – MAINTAIN AND IMPROVE THE PHYSICAL ENVIRONMENT

The City of Winter Park is located among central Florida's numerous lakes. The Winter Park Lake system is one of the City's well-known attributes, attracting development, visitors and tourists. Maintaining and improving the quality of the lakes' aquatic environment, while addressing localized flooding issues are issues that impact the CRA and the residents and businesses within the area.


Within the CRA numerous houses and developments utilize septic tanks. Septic tank run-off and older leaking septic systems can expel waste into the water table and lake system degrading water quality and creating a potential public health hazard. Sanitary sewer lines have been installed in most areas of the CRA, however many households and businesses have not yet connected to the City's system.

Localized flooding is also a significant concern at several locations within the CRA. The stormwater collection and conveyance systems in certain areas of the CRA are not capable of accommodating the rainfall from Central Florida thunderstorms. Water ponding on roadways, flooded streets and submerged sidewalks present safety hazards for residents and visitors. The lack of an adequate stormwater system discourages additional investment in the areas.

This Redevelopment Plan update identifies Goals, and Action Strategies that will encourage users to transfer from septic tanks to sanitary sewer systems, in addition to addressing localized flooding and improve the stormwater collection, conveyance and storage systems within the CRA.

Activities to maintain and improve the physical environment and address local flooding include, but are not limited to, the following:

- Coordination with City's Public Works Department to identify projects and schedule stormwater infrastructure improvements as part of the Agency's Annual Work program.
- Coordination with City of Orlando, St. Johns River Water Management District and the County regarding regional drainage and flooding issues in multi-jurisdictional areas.
- Coordinate with the City's Lakes Division and other appropriate City Departments to identify opportunities to support lake water quality improvements and programming.
- Initiate an outreach program to septic tank users within the CRA to encourage proper maintenance of septic tank systems and encourage connections to sanitary sewer system replacing the septic tank system.

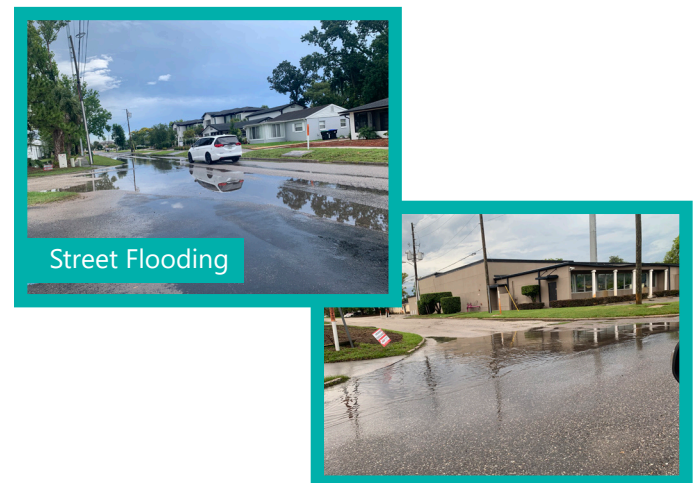

TRANSPORTATION SAFETY – MAINTAIN AND IMPROVE PEDESTRIAN, CYCLIST, AND ROADWAY SAFETY

The CRA is framed and bisected by several major thoroughfares U.S. Highway 17-92 (Orlando Avenue), Lakemont Avenue, Webster Avenue, Fairbanks Avenue, Morse Boulevard, Canton Avenue, and Park Avenue. The conditions of the roadways has a significant impact and effect upon the safety of residents and visitors to the CRA. The Agency has successfully completed several streetscape and transportation infrastructure

projects that have enhanced the affected areas and improved the safety features and amenities available to residents and visitors.

This Redevelopment Plan update's Goals and Action Strategies identify streetscape and roadway improvements that can improve pedestrian and cyclist safety while enabling continued safe vehicular movement throughout the CRA.

Activities to maintain and improve transportation safety within the include, but are not necessarily limited to, the following:

- Evaluation and identification of pedestrian and cyclists accident “hotspots” within the CRA.
- Coordination with City’s Public Works & Transportation Department to identify projects and schedule transportation infrastructure improvements as part of the Agency’s Annual Work program.
- Evaluate the 2023 City of Winter Park Transportation Master Plan for potential projects and programs located within the CRA for potential Agency support and participation.
- Coordinate with FDOT regarding potential improvements and programming for jurisdictional roadways (i.e, US 17-92, Fairbanks Avenue, Lee Road, etc.).



SECTION 3.3 REDEVELOPMENT GOALS AND ACTION STRATEGIES

The vision for the CRA is to (1) increase the supply of affordable housing while maintaining and improving the existing supply of affordable housing; (2) improve public utility infrastructure to address localized flooding and access to sanitary sewer services; (3) enhance and improve the transportation safety infrastructure and multi-modal options available; (4) strengthen and preserve historic neighborhoods; (5) enhance public spaces for use by residents and visitors; (6) support and improve the commercial centers, support redevelopment and in-fill development of the City’s urban center; and (7) to promote the redevelopment of targeted sites within the CRA.

The Elements of this Redevelopment Plan update present detailed programming options to facilitate the implementation of the Redevelopment Focus Areas while also addressing the day-to-day operations of the Agency and the range of current and potential activities and programming undertaken by the Agency.

The following Plan Elements, Goals and their associated Action Strategies are intended to complement and not preclude any of the activities

associated with the Redevelopment Focus Areas. As a result, the Elements of this Redevelopment Plan update include the following categories:



Administration



Housing



Community Development & Culture



Economic Development



Public Space Amenities



Public Health & Safety



Regulatory Environment



Administration

GOAL 1

The Agency will maintain the requisite administrative and financial mechanisms to ensure the continued cost-effective operations of the Agency.

Action Strategies

1. The Agency should continue to utilize funding derived from tax increment fund revenues and other sources where appropriate, to fund capital improvements, programs and activities identified in all editions of the Winter Park Community Redevelopment Plan.
2. The Agency should coordinate with the City's various Departments to develop cost effective, annual budgets and work programs that will provide administrative and operational support for the Agency's activities.
3. The Agency shall provide a copy of the Agency's Annual Budget to the Clerk of the Orange County Board of County Commissioners within ten (10) days after its formal adoption by the City.
4. The Agency shall administer and coordinate the implementation of Winter Park Community Redevelopment Plan with municipal, county and regional redevelopment objectives.
5. The Agency will maintain an updated, current digital map of the CRA and post the map on the Agency's website (cityofwinterpark.org/CRA).
6. The Agency staff and the Agency Governing Board members are strongly encouraged to attend community redevelopment training, ethics and professional development courses as may be offered by the Florida Redevelopment Association, Florida League of Cities and/or other professional development and training providers.
7. The Agency staff should periodically hold Redevelopment Plan Implementation status meetings and briefings with the Orange County Board of County Commissioners representing the district, City Commission members, and the Orange County Planning and Development staff.

Projects/Activities

- Post (Maintain) current digital map of the CRA boundary online.

- Prepare and publish periodic Community Redevelopment Plan Implementation Status Memos.
- Host and Facilitate periodic Community Redevelopment Plan Implementation Meetings with Orange County Planning and Development staff and representative District County Commissioner(s).
- Provide Agency Board Meeting Notifications–(invitations) to Orange County's Planning and Development Department, and Traffic and Transportation Department.
- Agency Governing Board Members shall register for requisite Ethics Training in accordance with Section 112.3142, Florida Statutes requirements.
- Agency Governing Board Members are encouraged to pursue continuing education programming addressing community redevelopment provided by the Florida Redevelopment Association (FRA), the Florida League of Cities (FLC) or other continuing education providers.

GOAL 2

The Agency will continue to comply with the requirements of the Florida Statutes.

Action Strategies

1. The Agency and its operations shall be reviewed and audited, annually as part of City of Winter Park's Annual Comprehensive Financial Report (ACFR).
2. The Agency shall ensure that information from the ACFR is incorporated into the Agency's Annual Reports.
3. The Agency should distribute copies of the Redevelopment Agency's Annual Report and Agency-related available portions of the City's ACFR to the Clerk of the Orange County Board of County Commissioners and the City of Orlando on or before March 31st of each year and post the Agency's Annual Report on the website (cityofwinterpark.org/CRA).
4. The Agency shall provide the Annual Fees (Agency Registration Fee) and Updates to the

Agency's status to the Office of Special District Accountability at the Florida Department of Economic Opportunity (<http://floridajobs.org/communityplanning-and-development/special-districts/special-district-accountability-program>).

5. The Agency shall prepare an Annual Audit (third-party audit) or shall be included in the City of Winter Park's Annual Audit. (www.myflorida.com/audgen).

Projects/Activities

- Audit of Winter Park Community Redevelopment Agency as part of City of Winter Park's ACFR.
- Prepare the Agency's Annual Report.
- Distribute the Agency's Annual Report and Audit to Orange County Clerk and City of Orlando.
- Upload the Agency's Annual Report and Audit Online to the Agency's website.
- Annually (September 30) update the Agency's website posting the Annual Budget (Proposed and Adopted), Board membership and contact information.

GOAL 3

The Agency may utilize the CRA Community Advisory Board to identify community stakeholders, thought leaders and partners to assist in the implementation of the Redevelopment Plan Goals, Action Strategies, and Projects/Activities.

Action Strategies

1. The Agency should coordinate with local business associations, merchant groups, Chambers of Commerce and other organizations to facilitate regularly scheduled community briefing and "listening" sessions to provide project updates and identify potential programming needs and opportunities.
2. The Agency may utilize public-private partnerships, interagency and interlocal agreements where applicable, in accordance with Florida Statutes, to facilitate the implementation of the Winter Park Community Redevelopment Plan.
3. The Agency may contract with professional firms or organizations to implement specific Goals, Policies, Projects/Activities in accordance with Florida Statute requirements, relevant

determinations from the Florida Attorney General's Office, and the adopted purchasing protocols of the City of Winter Park.

Projects/Activities

- Facilitate regularly scheduled community briefing and "listening" sessions with local business associations, merchant groups, Winter Park Chamber of Commerce and other organizations.
- Utilizing the CRA Community Advisory Board, compile a list of key stakeholders, business representatives, faith-community representatives, neighborhood representatives, thought leaders and residents for an "invite-list" and "notification-list" for community briefings and listening sessions.

GOAL 4

The Agency shall evaluate opportunities for site and facility acquisition to implement the Goals, Action Strategies and Projects/Activities of the Plan.

Action Strategies

1. The Agency should prepare a GIS inventory of vacant, publicly-owned, and other properties within the CRA for evaluation and consideration of acquisition to facilitate the implementation of the Plan.
2. The Agency may utilize aggregation of parcels and properties within the CRA to facilitate the implementation of the Plan.
3. The Agency may utilize public private partnerships, interagency and interlocal agreements, where applicable, in accordance with Florida Statutes, to enable the acquisition of sites and facilities needed to implement the Plan.
4. The Agency may contract with professional firms or organizations to enable the acquisition of sites and facilities, in accordance with Florida Statutes, and the adopted purchasing protocols of the City of Winter Park to implement specific Goals, Action Strategies, and Projects/Activities contained in the Plan.

Projects/Activities

- Prepare a GIS inventory of vacant, publicly-owned, and other properties within the CRA.



Housing

GOAL 5

The Agency should promote, encourage and incentivize homeownership within the CRA.

Action Strategies

1. The Agency should maintain and enhance their residential improvement and stabilization grant programs to provide funding for the redevelopment and repair of owner-occupied residential structures within the CRA.
2. The Agency should evaluate the implementation of additional residential improvement programming for existing homeowners within the CRA and additional home purchasing assistance (e.g. down payment assistance and closing cost assistance) programming for those seeking to buy a home within the CRA.
3. The Agency may evaluate for implementation the potential use of increment revenue rebates/recapture programs to encourage the purchase and occupancy of a range of housing products including single family residences, townhomes, duplexes, etc. within the CRA.
4. On a periodic basis, the Agency shall offer residents who live within the CRA legal education workshops regarding title clearing options, resources, services and home purchasing processes.

Projects/Activities

- Facilitate homeownership educational workshops for residents of the CRA to provide information and guidance about available home ownership programming, resident rights, title clearances and home financing options.

GOAL 6

The Agency should support the City of Winter Park's efforts to encourage the development of a variety of affordable housing products with varying price points within the CRA.

Action Strategies

5. The Agency should work with City Staff to develop regulatory incentives (i.e., inclusionary zoning regulations, accessory dwelling regulations, residential density bonuses, etc.)

in the Winter Park Code of Ordinances/Land Development regulations that encourages the inclusion of affordable dwelling units in market rate housing projects.

6. The Agency should explore available funding sources for affordable, attainable, workforce and senior housing development within the CRA.
7. The Agency may develop a marketing strategy and plan to incentivize developers and investors to construct multifamily housing products within the CRA.
8. The Agency should collaborate with City Planning and Zoning staff to develop regulatory incentives (such as density or intensity bonuses) for higher-density mixed-use development within the CRA.
9. The Agency should work with City Planning and Zoning staff to incentivize the construction and rehabilitation of low-density residential developments within existing single family neighborhoods.
10. The Agency may evaluate the opportunity to develop or revise regulations that would allow the development and utilization of smaller sized parcels and lots within the CRA for residential development.
11. The Agency may distribute vacant and nonconforming parcel data to local residential developers and home ownership agencies (such as Habitat for Humanity and others) to encourage the use of these parcels for future development.
12. The Agency should establish working relationships with local landlord associations and short-term rental managers to address property management issues and provide education to landlords and/or their tenants regarding rental responsibilities and rights development.
13. The Agency should seek to improve coordination between the providers of affordable housing land acquisition, construction and management and maintenance services within the CRA.
14. The Agency may seek to provide funding and support for the maintenance and improvement of existing and future affordable housing assets located within the CRA.

GOAL 7

The Agency should continue to support the Home Renovation Program to preserve and improve the CRA's inventory of historic housing and neighborhoods.

Action Strategies

1. The Agency may continue to provide funding to the Home Renovation Program and Residential Driveway and Paint Program to protect historic residential structures from decline and demolition.
2. The Agency should work with City Staff to develop additional incentives that encourage property owners of historic single-family to multifamily conversions to revert their structures back to single family.

GOAL 8

The Agency should actively coordinate with Orange County to facilitate implementation of the Orange County Housing for All Initiative within the Winter Park CRA.

Action Strategies

1. The Agency may share available data with Orange County regarding available units or vacant parcels that have been identified as compatible or appropriate (i.e., proximity to transit services, proximity to schools, shopping, parks and open spaces, medical and social services, etc.) to facilitate the timely development of additional affordable housing.
2. The Agency should continue to work with the Orange County Housing for All Task Force Subcommittees (Accessibility & Opportunity; Innovation & Sustainability; and, Design & Infrastructure) to learn about and share current, available, affordable housing programming and to emulate best-practices from other communities.



Hannibal Square Community Land Trust Property



Community Development & Culture

GOAL 9

The Agency should prioritize dissemination of information regarding development and investment opportunities in the CRA.

Action Strategies

1. The Agency may prepare programming information for distribution on the City's social media accounts across multiple platforms, which the Agency should update regularly.
2. The Agency can develop informational materials to advertise the development and redevelopment opportunities within the CRA to prospective investors, developers and development groups.
3. The Agency can develop a marketing package for prospective investors that showcases redevelopment and economic development opportunities in the CRA. duplexes, etc. within the CRA.

GOAL 10

The Agency should act as a liaison, resource, and advocate for existing businesses and for businesses seeking to locate within the CRA.

Action Strategies

1. The Agency should continue to support the Business Support programming (i.e., Business

Façade Matching Grant Program, Business Sign Replacement Program, and the Merchant Employee Parking Program).

2. The Agency should evaluate additional business support programming that may complement the existing Business Support programs and potentially address heretofore unidentified business needs within the CRA.
3. The Agency may periodically host luncheons with Winter Park business owners and merchants to discuss the challenges and opportunities facing businesses in the CRA.
4. The Agency should support 'shop local' campaigns on social media to support small businesses within the CRA.

GOAL 11

The Agency should coordinate with local, county, regional, and state partners to promote local events and projects that advance, support, and implement the CRA redevelopment strategies.

Action Strategies

1. The Agency shall continue to coordinate with Orange County, the City of Winter Park, the City of Orlando and regional agencies, law enforcement and public safety agencies, when regionally impacting events are planned within the CRA.



Economic Development

GOAL 12

The Agency shall seek to increase private sector investment, business development and economic activity within the CRA.

Action Strategies

1. The Agency should evaluate additional regulatory and financial incentives for potential implementation that encourages private

sector investment and business development within the CRA. Regulatory incentive examples may include but are not limited to reduced/eliminated parking requirements, increased residential density for development of affordable housing, reduced open space requirements and increased building height limitations where appropriate; financial incentives may include but are not limited

to tax-increment recapture programs, tax abatement programs, City and County impact fee assistance, and rental subsidies for targeted businesses.

2. The Agency may continue to work with the City's Economic Development Department, Orange County's Office for Economic Development and regional economic development partners to attract private investment, tourism and business relocations to the CRA.
3. The Agency should support the City's Economic Development programming (Vacant Storefront program, West Fairbanks Business Facade Matching Grant Program and Sustainability Program and other programs to be developed) to encourage private sector investment and redevelopment within the CRA.

GOAL 13

The Agency should continue to support small businesses, start-up businesses and support entrepreneurial activity within the CRA.

Action Strategies

1. The Agency should coordinate with the Orlando Economic Partnership (OEP) and provide information regarding available sites and facilities that may accommodate target industry (e.g. Agri-Tech/Nutraceuticals, Manufacturing, Aviation/ Marine/Composite Materials, Information Technology/Educational Services, Distribution/ Logistics and Life Sciences) development within the CRA.
2. The Agency can support local job fairs and business recruitment activities that are targeted towards residents and businesses located within the CRA.
3. The Agency should act as a resource for new minority-owned and operated startups located within the CRA seeking public and private grant opportunities, training, and partnerships with other agencies (e.g. Small Business Development Center, etc.).
4. The Agency may facilitate and support regularly scheduled entrepreneurial education and small business training programs that may be hosted by Winter Park Chamber of Commerce (or other appropriate Agency), for residents, business owners and operators within the CRA.
5. The Agency may provide additional regulatory and financial assistance to small businesses and

start-up businesses during periods of national or state declared emergencies, pandemics or other natural disasters to assist residents, companies and business located within the CRA.

GOAL 14

The Agency shall seek to enhance the Agency's community presence and community awareness of the CRA, its amenities and assets to develop the area as a regional visitor destination.

Action Strategies

1. The Agency should coordinate with the City's Communications Department to maintain and update its social media presence as part of its operational and administrative activities.
2. The Agency and the City may evaluate options and alternatives to develop (or refresh) an area "brand" for the CRA.
3. The Agency should continue to use the City's and Agency's "brand(s)" when developing unique features in the CRA (e.g. wayfinding signs, paver patterns/styles, shade structures, transit stops, amenities, etc.) and continue to incorporate these items into the built environment through public realm improvements within the CRA to reinforce the identity and character of the City of Winter Park and the CRA.
4. The Agency and the City can evaluate opportunities to support the development of marketing strategies by local business groups for businesses located within the CRA.
5. The Agency may regularly disseminate information about Agency's programs and activities on the City's website and social media platforms.

GOAL 15

The Agency should evaluate and prioritize streetscaping, street lighting, pedestrian and bicycle safety improvement opportunities throughout the CRA.

Action Strategies

1. The Agency can coordinate with the City's Public Works and Transportation Department and Parks and Recreation Department to prioritize and support pedestrian-related improvements located within the CRA such as streetscape projects, trail connections, crosswalks, street lighting and sidewalk installations/expansions within the Agency's Annual Work Plan and Budget for the CRA.

2. The Agency should coordinate with the City's Public Works and Transportation Department to identify, evaluate and prioritize potential locations for existing streetscape updates, streetlighting improvements, sidewalk repair and gap connections (new sidewalk connections) and improvements to other existing pedestrian ways, bikeways and paths, within the CRA, for inclusion in the Agency's Annual Work Plan and Budget for the CRA.

GOAL 16

The Agency shall seek to prioritize, in the Annual Work Plan and Budget for the CRA, infrastructure improvements and amenity installation that will facilitate new development and redevelopment projects within the CRA.

Action Strategies

1. The Agency may evaluate using TIF funds generated from specific projects to facilitate the accelerated installation of improvements or amenities that will mitigate the specific projects' potential impacts and/or enable the realization of Redevelopment Plan Redevelopment Goals and Strategies.
2. The Agency can annually evaluate and prepare grant applications for available potential grant funding opportunities and other alternative funding opportunities to assist in the implementation of transportation improvements that are located within or connect to and serve the CRA.

GOAL 17

The Agency shall assist and support the City in providing utility and infrastructure improvements that support public utilization of open spaces and outdoor activities within the CRA.

Action Strategies

1. The Agency should where appropriate, consider using accessibility elements and multi-modal design features when considering streetscape improvements or retrofits of existing streets within the CRA.
2. The Agency shall consider incorporating special event power conduit boxes (i.e. outlet boxes), banner stanchions and "dark-sky" features when evaluating potential streetscape improvements and light pole retrofits or replacements.
3. The Agency may evaluate and support the development, improvement and management

of public parking facilities, including parking structures, in the CRA to accommodate special events, outdoor activities and to advance the redevelopment strategies of the CRA.

GOAL 18

The Agency shall support the City's efforts to address stormwater issues and localized flooding within the CRA.

Action Strategies

1. The Agency may include stormwater system improvements, as needed, when designing and constructing streetscape improvements, retrofits and other public improvements within the CRA.
2. The Agency should coordinate with the Public Works and Transportation Department and Water & Wastewater Utilities Department and the Saint Johns' River Water Management District to identify and prioritize potential stormwater improvements for inclusion in the Agency's Annual Work Plan and Budget for the CRA.

GOAL 19

The Agency shall continue to support activities, programs and projects that reinforce the City's distinctive character and identity within the CRA.

Action Strategies

1. The Agency may evaluate the continued use of and neighborhood identification at key intersections within the CRA.
2. The Agency should review its wayfinding signage program throughout the CRA to identify needs for maintenance, updating or improving existing signage to ensure ease of use and efficacy.



Park Avenue, Winter Park, FL



Public Space Amenities

GOAL 20

The Agency shall seek to evaluate and identify opportunities to improve, maintain or provide additional amenities within public spaces within the CRA (Capital asset needs and upgrade analysis).

Action Strategies

1. The Agency may create an inventory and map of all public and City-owned spaces and park facilities within the CRA.
2. The Agency should include placemaking projects and CRA-funded amenity upkeep, maintenance and modernization activities within the Agency's Annual Work Plan and Budget for the CRA.
3. The Agency can evaluate and identify opportunities, including land acquisition and the demolition of derelict structures, to create additional green spaces and open spaces within the CRA.
4. The Agency may prepare an asset inventory and asset location map of existing pedestrian (benches, shade-stops, water fountains, restrooms, etc.) and bicycle amenities (paths/ trails/route signage, bicycle racks, repair/air/tool facilities) within all public parks and spaces and City-owned parcels within the CRA.
5. The Agency shall endeavor to coordinate biannually with the Parks and Recreation Department to identify and prioritize parks and recreation-related improvements within the CRA for potential inclusion in the CRA's Annual Work Plan and Budget.
6. The Agency shall support opportunities to improve accessibility and utilization of the regional recreational destinations of Central Park, Martin Luther King Jr. Park, and Shady Park with improved connections to the downtown, connections to trail networks, supportive uses and improved visitor amenities (signage, street furnishings, lighting, shade, etc.) within the CRA.
7. The Agency shall coordinate with the Parks and Recreation Department to support improvements, renovations, upgrades, and expansions to the open space and parks facilities and other local public spaces located within the CRA, within the Agency's Annual Work Plan and Budget.



Regulatory Environment

GOAL 21

The Agency should continue to enforce, evaluate and improve the development regulations applicable to the CRA to shape development and redevelopment into a more pedestrian friendly environments with a unified character/identity.

Action Strategies

1. The Agency may evaluate and propose revisions to the Code of Ordinances/Land Development regulations and the City's Comprehensive Plan for regulations and policies that may potentially discourage the realization of the community redevelopment vision and objectives of the Agency.
2. The Agency should work closely and coordinate with the Planning and Zoning Department to update the sign code to specifically address signage regulations in the CRA.
3. The Agency may, working in conjunction with the City, when writing proposals/RFQs and RFPs for the redevelopment of targeted sites within the CRA, seek to include design requirements to provide public open space, connect the street grid, and allow for multi-modal access through the site(s), where appropriate.




Public Health and Safety

GOAL 21


The Agency should advocate for the health and safety of the CRA residents, business owners/operators and visitors.

Action Strategies

1. The Agency should encourage residents and visitors to participate in active transportation (walking, biking) and through evaluation of opportunities to install additional pedestrian and bicyclist infrastructure in appropriate locations within the CRA.
2. The Agency should coordinate with local, and state law enforcement agencies and organizations to educate the public and enforce traffic laws in order to increase awareness, reduce accidents and protect pedestrians and bicyclists.
3. The Agency may complete an assessment of street lighting throughout the CRA to improve the safety and aesthetics of the pedestrian-environment infrastructure within the CRA.
4. The Agency may install trees and street furniture throughout the CRA to dramatically improve the quality of the pedestrian experience, encourage slower traffic speeds and enhance safety by providing a physical and visible buffer between the pedestrian and the car.
5. The Agency staff may undergo Crime Prevention Through Environmental Design (CPTED) Training and identify actionable strategies that can be used by the City of Winter Park to reduce occurrences of local crime.
6. The Agency can create a list of properties that are in danger of becoming deteriorated or dilapidated and coordinate with the City of Winter Park's Safety and Code Compliance staff to contact those owners and provide tips on avoiding further deterioration.
7. The Agency should coordinate with the City of Winter Park's Safety and Code Compliance, Orange County's Code Enforcement, Winter Park's Police Department and the Orange County Sheriff's Office to identify and address the abandonment of vehicles, illegal dumping and littering within the CRA.
8. The Agency shall collaborate with community partners and health service providers in order to support policies that promote health equity.
9. The Agency can develop communication tools (in the form of in-person community engagement and social media) to support efforts of policy initiatives for health equity.
10. The CRA shall evaluate public safety improvements for applicability within the CRA that include, but are not limited to, on-demand flashing pedestrian crosswalks and emergency call boxes.
11. The Agency shall coordinate the Agency's Annual Work Plan and Budget with the Public Works and Transportation Department to support improvements, renovations and upgrades to the existing site improvements and facilities and the public realm, to improve public safety and health within the CRA

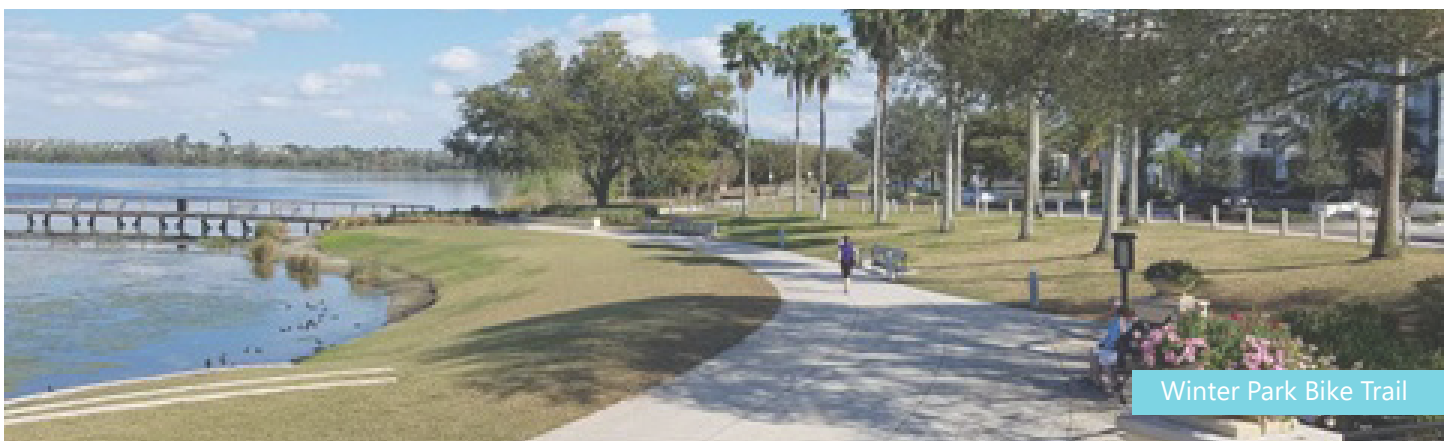

Winter Park Bike Trail

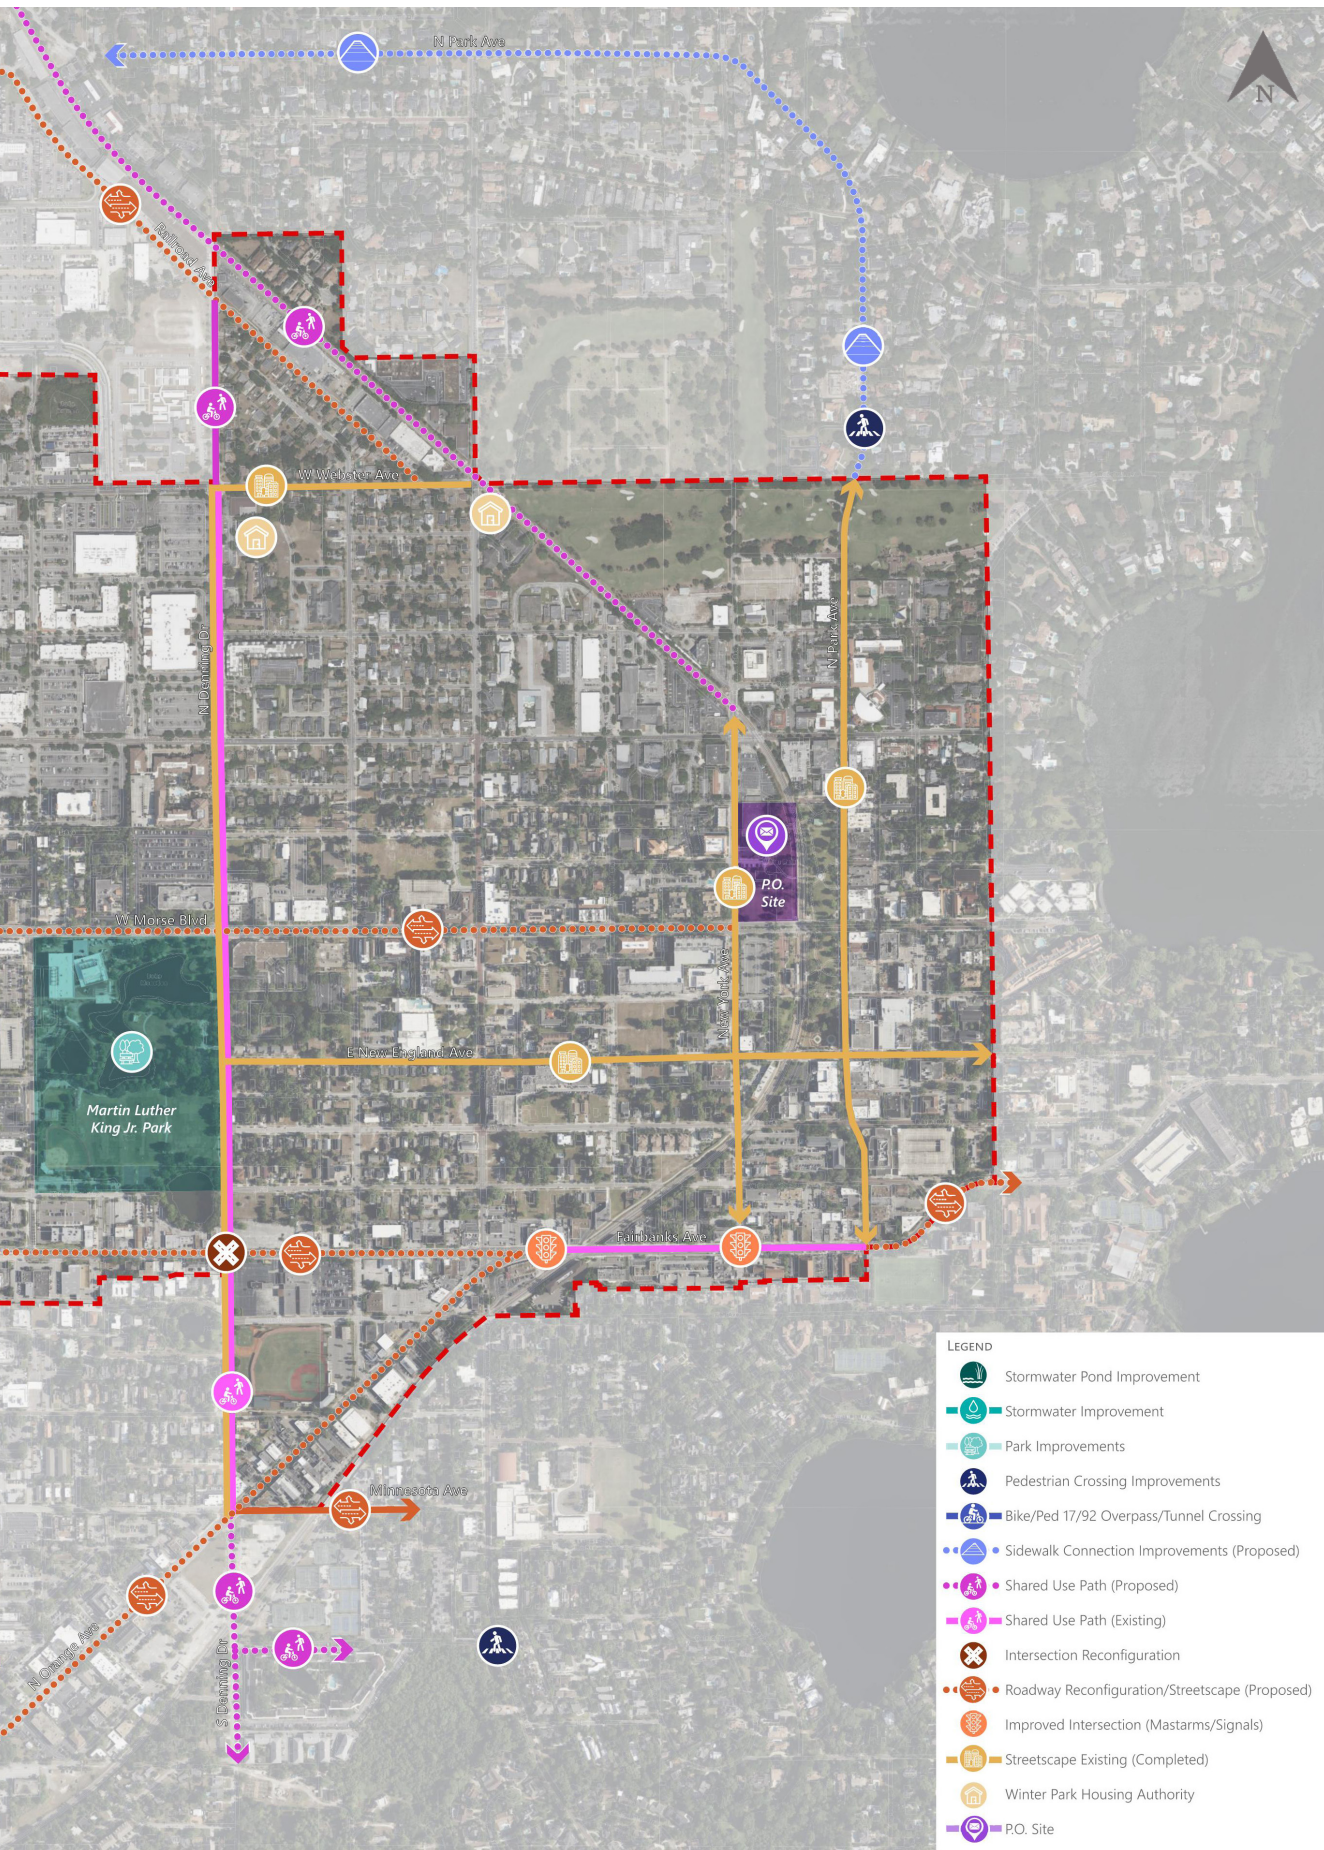

FINANCIAL ANALYSIS

Section 4.1 Tax Increment Financing Overview.....	46
Section 4.2 Major Assumptions.....	46
Table 11. Causes of Change.....	48
Section 4.3 Investment and Redevelopment Opportunity Index.....	48
Section 4.4 Review of Millage Rates	48
Table 12. Review of Millage Rates	49
Section 4.5 Tax Increment Projections	49
Table 13. Summary of TIF Projections, Cumulative	50
Figure 10. TIF Revenues (Historic and Projected), 2010 to 2037 Existing CRA and Expansion Area	50
Section 4.6 Capital Projects and Programming Worksheet	51
Table 14. Capital Projects and Programming Worksheet.....	51



FINANCIAL ANALYSIS

SECTION 4.1

TAX INCREMENT FINANCING OVERVIEW

The Community Redevelopment Act authorizes a county or municipality to create a community redevelopment agency as a means of redeveloping areas experiencing slum and blighted conditions. Community redevelopment agencies administer programs and activities which implement goals as defined within an adopted community redevelopment plan. These programs and activities are primarily funded by tax increment financing ("TIF") revenue, which is used to leverage public funds to promote redevelopment activities within community redevelopment areas.

TIF revenues are generated from increases in property values above their value at the time the community redevelopment agency was created. TIF revenues accrue into a Redevelopment Trust Fund which is created for that express purpose. The ordinance creating the Redevelopment Trust Fund specifies the base valuation of all property located within the boundaries of the community redevelopment area. Thereafter, 95% of taxes assessed by qualified taxing authorities on increases in the value of all property contained in the community redevelopment area accrue into the Redevelopment Trust Fund.

As referenced in *Section 1*, the Winter Park CRA ("CRA I") was established in 1994 with a base year taxable value of \$194,097,285. In 1999, the Winter Park CRA was expanded ("CRA II"), the expansion area has a base year taxable value of \$69,094,520. The Winter Park CRA (CRA I and CRA II) had a total taxable value of nearly \$1.43 billion in 2023, with approximately \$8,858,000 realized as TIF revenues to the Redevelopment Trust Fund. Over the past 10-year period from 2014 to 2023, CRA I and CRA II combined collected approximately \$50,455,500 in TIF revenues.

In 2024, the initial year of projections, the Winter Park CRA (CRA I and CRA II) is estimated to have a total taxable value of nearly \$1.51 billion which equates to about \$9,119,600 realized as TIF revenues. With the addition of the Expansion Area, the total

taxable value of the Winter Park CRA could increase by \$264,710,100, resulting in TIF revenues increasing by \$132,900. From 2024 through the current sunset date in 2027, the existing Winter Park CRA (CRA I and CRA II) is projected to generate approximately \$39,874,800 in TIF revenues and the Expansion Area is projected to generate \$812,000 in TIF revenues—combined equating to \$40,686,800 in TIF revenues through 2027.

The existing Winter Park CRA (CRA I and CRA II) with the addition of the Expansion Area is projected to experience a compound annual growth rate ("CAGR") of 4.3% in total taxable value through the full *planning* period, 2024 to 2037; and collect between an estimated \$181,646,200 and \$213,07,100 in TIF revenue during this same period. This rate of annual growth is consistent with what the CRA has historically been realizing in TIF revenue growth since its adoption.

To note, the current operational term of the Winter Park Community Redevelopment Agency ("Agency") began in 1994 and the Agency is due to "sunset" in 2027. Therefore, the projection years following 2027 are provided for reference in a future evaluation of extending the Agency's sunset date.

SECTION 4.2

MAJOR ASSUMPTIONS

This tax increment analysis reflects a projected level of property values and the manner in which these property values are taxed, evaluated, and collected throughout the CRA's existence. A reasonable and diligent effort has been made to confirm all assumptions.

In the course of estimating TIF revenues, data provided by the Florida Department of Revenue ("FDOR"), Orange County Property Appraiser, and City of Winter Park was considered. The projections reflect levels of tax increment that could be



Aerial View of Winter Park

achieved based on expected development and redevelopment which may occur within the existing Winter Park CRA (CRA I and CRA II), as well as the Expansion Area throughout the projection period. The following major assumptions were utilized within the projections:

- The TIF revenue projections reflect a 10-year *projection* period beyond the current 2027 sunset date, from 2028 through 2037.
- Average annual increase (appreciation) of existing and new taxable value includes value from residential and commercial development and redevelopment within the redevelopment area(s), as well as an annual inflation rate of 2%.
- Assumes full build-out of new development within 10 years and redevelopment construction within 15 years. New development includes converting tax-exempt properties to taxable and development on existing undeveloped properties.
- The Winter Park CRA (CRA I) was established in 1994, with a base year value of \$194,097,285. In 1999, the Winter Park CRA was expanded to include the U.S. Highway 17-92 corridor (CRA II), CRA II has a base year value of \$69,094,520.
- The Expansion Area assumes a 2023 base year with a value of \$247,392,628.
- Ad valorem tax millage rates utilized were 4.4347 for Orange County and 4.0923 for the City and all adjacent incorporated places, assuming a 95% participation rate. The millage rates are reflective of the final 2023 millage rates for both the County and the City.
- The Annual TIF Revenues are provided in three scenarios, high-moderate-low ("H-M-L"). This model provides a range of potential taxable value and annual TIF collections for the existing

Winter Park CRA (CRA I and CRA II) as well as the Expansion Area.

- The *moderate* projection scenario is considered the most likely for any given year over the projection period, whereas the low and high projection scenarios present a range of possible outcomes.
- The projections recognize the TIF rebate, as described below, that are returned to the County each year as indicated in the interlocal agreement between the City and the County:

"The City hereby agrees to rebate back to Orange County each year the following portions of the amount deposited by Orange County in the Community Redevelopment Trust Fund established by the City, pursuant to Section 163.387, Florida Statutes, for the particular year:

Thirty percent (30%) of the amount in excess of \$2,000,000.00 but less than or equal to \$3,000,000.00 plus (b) Fifty percent (50%) of the amount in excess of \$3,000,000.00"

In addition, the projections take into consideration the likely components of change in total taxable value from the current taxable value given the composition of properties within the existing Winter Park CRA (CRA I and CRA II) and the Expansion Area. Projected future taxable value is anticipated to be a function of (1) growth in market values of existing improved properties over time (e.g., inflationary growth); (2) redevelopment of some portion of existing improved properties; (3) development of available vacant land area; and (4) additional growth in market value on newly developed or redeveloped properties over time. These causes of change are reflected in **Table 11 - Components of Change** on the following page.

Table 11. Components of Change

	Winter Park CRA	Expansion Area
FY 2023 Taxable Value	\$ 1,428,493,300	\$ 247,392,600
<i>Causes of Change</i>		
Base Inflation Growth	\$ 494,069,500	\$ 85,564,400
Residential Development & Redevelopment	136,938,800	14,599,700
Commercial Development & Redevelopment	547,123,000	39,964,500
New Development Inflation Growth	366,469,700	23,831,500
Other	(163,536,700)	(8,434,500)
<i>Subtotal Change</i>	\$ 1,381,064,300	\$ 155,525,600
FY 2023 Taxable Value	\$ 2,809,557,600	\$ 402,918,200

Sources: FDOR; Orange County Property Appraiser; City of Winter Park; GAI Consultants.

The potential development and redevelopment opportunities for both commercial and residential markets within the Winter Park CRA (CRA I and CRA II) and the Expansion Area are based on existing land use data, as well as an Investment and Redevelopment Opportunity Index ("ROI") model, see below.

SECTION 4.3

INVESTMENT AND REDEVELOPMENT OPPORTUNITY INDEX

The ROI included in this analysis has been developed using weighted values that can identify potential investment and redevelopment properties located within a specific area. For the purpose of this analysis, investment and redevelopment opportunities were examined for the entire Winter Park CRA (CRA I and CRA II) and the Expansion Area.

The ROI model defines investment opportunities as current for-sale commercial properties or available vacant land, whereas the ROI model defines redevelopment opportunities as select properties—including commercial, residential, and industrial/flex—based on Department of Revenue (DOR) property use codes, with an opportunity index score greater than 80. These redevelopment opportunities generally represent developed properties that may be in active use and are, in most cases, not currently on the market for sale. While many legal, physical, and economic factors ultimately play a role in the viability of redeveloping properties, the general factors used in the ROI model include the following:

- Property Utilization in terms of Floor Area Ratio ("FAR").
- Age of the Improvements.
- Relationship between Land and Improvement Value.
- Total Market Value, including Land and Improvements per square foot of property.
- Size of the Parcels.

Each of these factors for these properties are weighted to provide a measure between 0 and 100. Values closer to 100 reflect factors in favor of redevelopment, and values closer to 0 reflect less favorable indicators for redevelopment. For this analysis, properties scoring 80 or above are considered significant redevelopment targets. The potential taxable value of these redevelopment targets is then estimated and applied to the TIF revenue projection model(s) utilizing the taxable value per square foot of existing properties recently built within the Winter Park CRA delineated by property use. It is important to note, the ROI Model does not consider any other legal, physical, or economic factors that may influence development opportunity.

SECTION 4.4

REVIEW OF MILLAGE RATES

The millage rates within both the County and City have remained consistent over the last 10-years, as illustrated in the table on the following page (see **Table 12 – Review of Millage Rates**).

In an effort to remain conservative, the tax increment projections apply the 2023 final property millage rates for both the County and the City as a constant 4.4347 and 4.0923 per \$1,000 of taxable real property value, respectively, throughout the projection period. Although it is likely the millage rates may vary marginally during the projection period, the moderate projection scenario remains the most likely and reasonable estimate of TIF revenues anticipated to be generated by the Winter Park CRA and Expansion Area through 2037.

Table 12. Review of Millage Rates

	County	City
2014	4.4347	4.0923
2015	4.4347	4.0923
2016	4.4347	4.0923
2017	4.4347	4.0923
2018	4.4347	4.0923
2019	4.4347	4.0923
2020	4.4347	4.0923
2021	4.4347	4.0923
2022	4.4347	4.0923
2023	4.4347	4.0923

Sources: Orange County Property Appraiser; City of Winter Park.

SECTION 4.5
TAX INCREMENT PROJECTIONS

Based on prior rates of growth and change in market driven opportunities throughout the Winter Park CRA and Expansion Area, the projection model takes a conservative approach in providing a H-M-L scenario for tax increment generated through 2037. While the *moderate* projection is considered the most likely scenario for any given year, the low and high projection scenarios present a range of possible outcomes for the same period. Conditions assumed to create each path of the low and high projection scenarios are not mutually exclusive and do not indicate an either/or path of potential TIF revenue projections through 2037.

- The *moderate* scenario assumes a continuation of historical inflationary growth plus development of vacant land and redevelopment of existing improved properties. Any general disruption of economic activity is considered short-lived and has a minimal impact on the region or the commercial and residential development sector in general.

- The *low* scenario considers a high possibility of a general U.S. economic recession occurring within the initial years of the projection period as a result of the current economic disruptions followed by long-term, slower market performance as a result of relative commercial and residential development market maturity. The *low* scenario assumes that the Winter Park CRA and Expansion Area will be unable to maintain historical growth rates and should be viewed as a worst-case scenario.
- The *high* scenario is the most synergistic of the three scenarios and incorporates the optimal general economic conditions and continued robust market performance. This scenario assumes no disruption of general economic activity in the near-term or an historically short and very shallow U.S. recession followed by relatively robust growth. The *high* scenario also assumes an improved capture of commercial and residential development within the Winter Park CRA and Expansion Area compared with other areas of the City and County.

The projection model predicts that the taxable value for current improved land, existing vacant land, and new development within the existing Winter Park CRA (CRA I and CRA II) and Expansion Area will generate a combined tax increment between \$40,367,200 and \$41,504,700 through the current Agency’s sunset date, 2027.

In addition, the combined existing CRA and Expansion Area have the potential to generate, in total, as much as \$141,279,000 to \$171,502,400 in additional receipts throughout the 10-year projection period, 2028 to 2037, experiencing an annualized average increment roughly between \$14,127,900 and \$17,150,240. The table on the following page details this summary and illustrates how the Expansion Area may impact the existing Winter Park CRA (CRA I and CRA II) throughout the projection period (see Table 13 – Summary of TIF Revenue Projections, Cumulative).

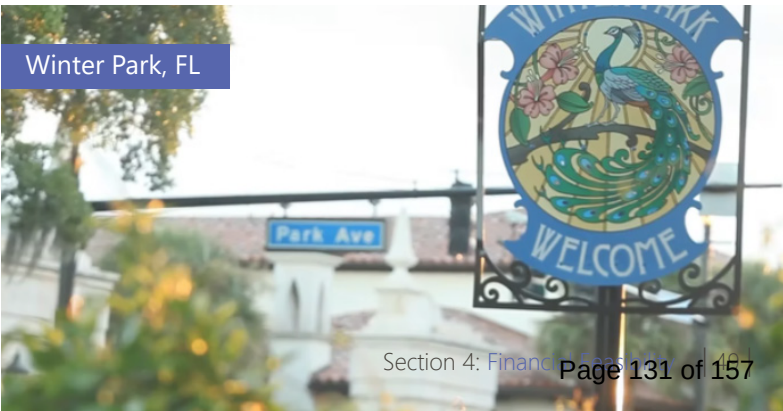


Table 13. Summary of TIF Revenue Projections, Cumulative


	10-Year Tax Increment Projections		
	Low	Moderate	High
Existing Winter Park CRA	\$ 133,739,900	\$ 139,801,500	\$ 162,273,500
Expansion Area	\$ 7,539,100	\$ 7,903,500	\$ 9,228,900
Combined Total	\$ 141,279,000	\$ 147,705,000	\$ 171,502,400

Sources: FDOR; Orange County Property Appraiser; City of Winter Park; GAI Consultants. Note: "Existing Winter Park CRA" refers to CRA I and CRA II combined. "Combined Total" includes the Existing Winter Park CRA and the Fairbanks Avenue Gateway Expansion Area. 10-Year Tax Increment Projections reflect the projection period beyond the current Agency's current 2027 sunset date, 2028-2037.

Over the full projection period, 2028 through 2037, the projection model reflects CAGRs in TIF revenues between 4.0% and 5.4% for the combined existing CRA (CRA I and CRA II) and the Expansion Area. This rates of growth are comparable to the TIF revenue growth rates previously achieved within the existing CRA (CRA I and CRA II) since 2001.

Historic TIF revenues as well as the H-M-L projected TIF revenues for the existing CRA (CRA I and CRA II) and the Expansion Area from 2010 to 2037 are illustrated in figure below (see **Figure 10 – TIF Revenues (Historic and Projected), 2010 to 2037 | Existing CRA and Expansion Area**).

Figure 10. TIF Revenues (Historic and Projected), 2010 to 2037 | Existing CRA and Expansion Area

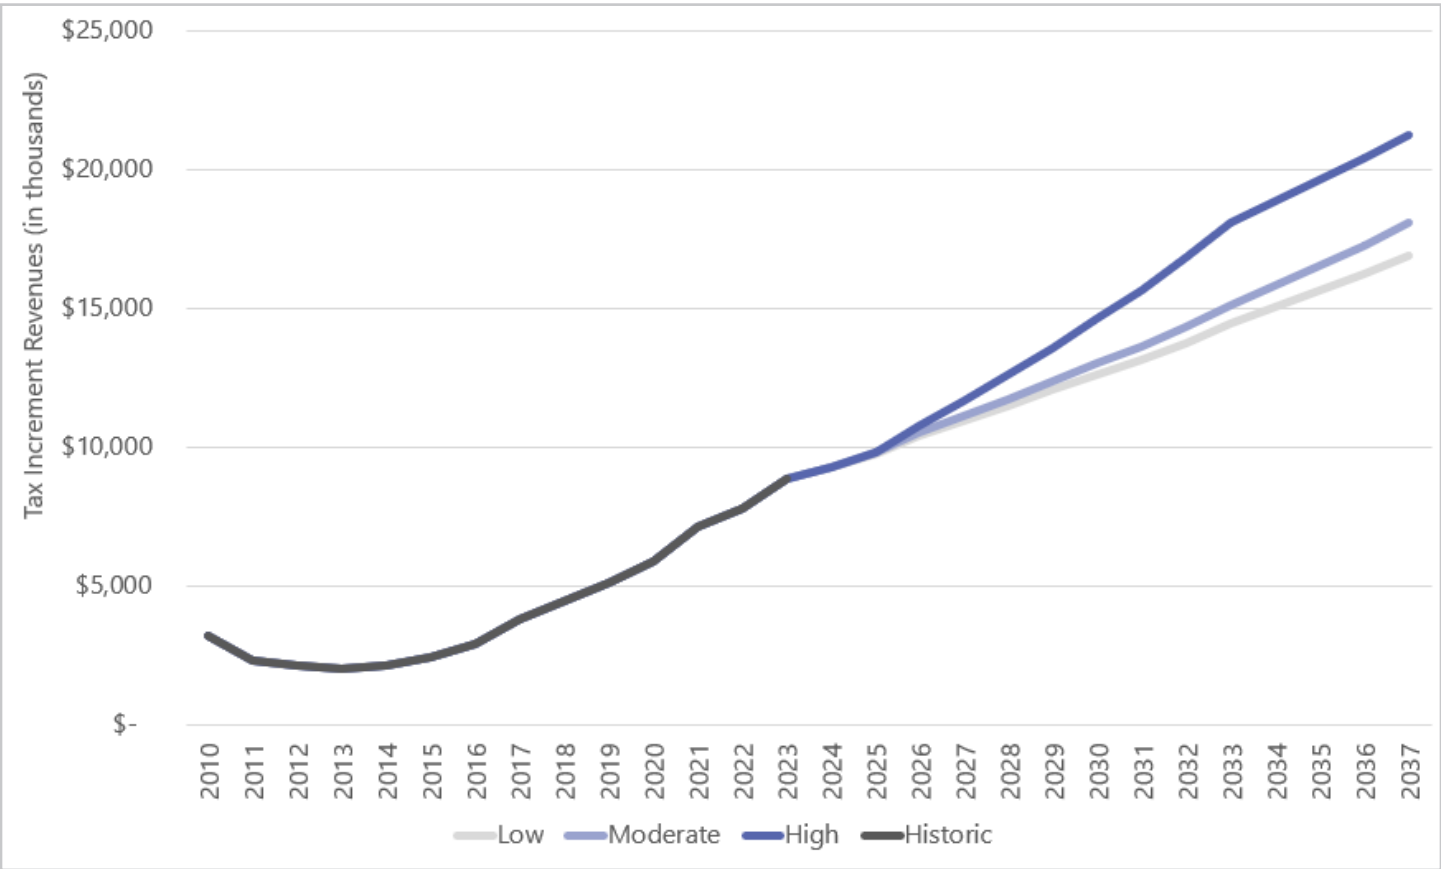

Sources: FDOR; Orange County Property Appraiser; City of Winter Park; GAI Consultants. Note: "Existing Winter Park CRA" refers to CRA I and CRA II combined. "Combined Total" includes the Existing Winter Park CRA and the Fairbanks Avenue Gateway Expansion Area. 10-Year Tax Increment Projections reflect the projection period beyond the current Agency's current 2027 sunset date, 2028-2037.

Detailed table(s) illustrating the H-M-L projection scenarios for total taxable value, total tax increment, the County and City's contribution to the Trust Fund, and the total TIF revenues for the existing

Winter Park CRA (CRA I and CRA II), as well as the potential Expansion Area through the full planning period, 2024 to 2037 can be located in **Appendix D – Detailed Tax Increment Tables**).

SECTION 4.6

CAPITAL PROJECTS AND PROGRAMMING WORKSHEET

The proposed Capital Projects and Programming Worksheet presents potential projects, programming, their anticipated cost estimates and potential general timeframes for implementation in accordance with Section 163.362, Florida Statutes (see **Table 14 – Capital Projects and Programming Worksheet**). This information is to be used when preparing the Agency's Annual Budget and Work Program.

This is not an Annual Budget document. Future projects undertaken by the Agency that are not specifically listed in this Worksheet may be supported and implemented by the CRA as long as those projects and programming address the Redevelopment Focus Areas and the Redevelopment Goals and Action Strategies contained in this Plan.

Table 14. Capital Projects and Programming Worksheet

Category	1-3 Years Short Term	4-6 Years Mid-Term	7-10 Years Long-Term
AFFORDABLE HOUSING			
Housing Rehabilitation	\$250,000	\$350,000	\$750,000
New Home Construction	\$250,000	\$350,000	\$350,000
Support Existing Facilities	\$100,000	\$150,000	\$200,000
TRANSPORTATION & SAFETY			
Sidewalk Gap connections			
Minnesota Avenue	\$267,000		
Webster Avenue			\$787,500
Connectivity improvements			
CRA-Wide	\$300,000		
Hannibal Square Connectivity	\$200,000		
Share Use Paths			
Denning Drive extension			\$618,000
Railroad Avenue		\$3,264,000	
Street Crossing Improvements			
Ohio & Fairbanks	\$2,600,000		
Jackson & Fairbanks	\$2,730,000		
Shoreview & Fairbanks	\$2,600,000		
Overpass/Underpass/Crossing (each)		\$7,500,000	\$9,000,000
Streetscape, Lighting & Intersection improvements			
Fairbanks Avenue (West) (Streetscape)	\$5,000,000		
US 17-92 (Streetscape)		\$10,370,456	
Orange Avenue Street Reconfiguration		\$4,650,000	
Orange Ave./Minnesota/Denning Intersection Reconfiguration			\$3,000,000
Fairbanks Ave./Denning Intersection Reconfiguration		\$1,750,000	
Fairbanks (US 17-92 to Pennsylvania Ave- Streetscape			\$27,750,000
Morse Boulevard (Streetscape US 17-92 to New York)		\$18,000,000	
Minnesota Ave. (Bike Lanes)			\$1,177,500
Morse Blvd Traffic Study	\$300,000		
Lighting Needs Survey	\$15,000		
Lighting Improvements	\$50,000	\$75,000	\$125,000
Parking Improvements		\$7,000,000	\$10,000,000
INFRASTRUCTURE & SUSTAINABILITY			
Stormwater Management			
West Minnesota Ave. Draining Improvements		\$3,600,000	
Nicolet Pond Improvements	\$200,000		
Kentucky Avenue Collection and Conveyance Piping (Stormwater)		\$500,000	
Holieanna Ditch Pipe		\$2,000,000	
Corrugated Pipe Replacement (CRA-Wide)	\$500,000		
Level of Service Study	\$100,000		
Martin Luther King Jr. memorial Park Improvements	\$1,500,000		
Post Office Purchase			\$7,075,000
Sanitary Sewer Connection Assistance Program			
Connection Incentives	\$50,000	\$75,000	\$75,000
Short Term (1-3 Years) Potential Project Costs	\$17,012,000		
Medium Term (4-6 Years) Potential Project Costs		\$59,634,456	
Long Term (7-10 Years) Potential Project Costs			\$60,908,000

COMMUNITY IMPACT STATEMENT

Section 5.1 Community Impact Statement	54
Relocation	54
Residential Development.....	54
Affordable Housing.....	54
Environmental Quality.....	54
Transportation	55
Police and Fire	55
School Population.....	56
Employment.....	56
Section 5.2 Community Redevelopment Plan Requirements	56
Section 5.3 Community Redevelopment Plan Approval.....	57
Section 5.4 Duration of the Plan	58
Section 5.5 Amendment of the Plan	58
Section 5.6 Safeguards and Retention of Control	58
Section 5.7 Severability	59



COMMUNITY IMPACT STATEMENT

SECTION 5.1

COMMUNITY IMPACT STATEMENT

This section of the Redevelopment Plan update addresses the requirements of Chapter 163 Part III of the Florida Statutes, Sections 163.360 and 163.362.

The implementation of the Redevelopment Plan update will foster many positive impacts to the quality of life in the CRA and surrounding communities. Neighborhoods will benefit from the redevelopment programming, through the development of new and the improvement of existing affordable housing, improvements to public infrastructure addressing localized flooding issues and connectivity to sanitary sewer services, pedestrian safety and multi-modal transportation, and other improvements the public realm. These activities are to address conditions of slum and blight that were found present in the community.

Successfully addressing the conditions of blight will improve the quality of life for residents, businesses and visitors. The planned redevelopment activities and public realm improvements will also improve the economic environment for business owners, employers and workers within the City of Winter Park and Orange County.

While all impacts cannot be determined without site-specific proposals from which to evaluate potential impacts, the following section presents the range of potential impacts that may be anticipated to occur in the categories required by Chapter 163 Part III of the Florida Statutes, Sections 163.360 and 163.362.

RELOCATION

The City of Winter Park has relocation policies, as noted in the City of Winter Park 1999 Community Redevelopment Plan, which provides equitable payment for all property, owners and tenants in the event of displacement from property acquisition by the Agency. The Agency seeks to avoid displacement of households and businesses as a general policy. The proposed elements of this Redevelopment Plan update specifically seek to promote the reuse of existing structures when appropriate, support neighborhood revitalization, and allow the current residents to invest in and remain in their neighborhoods.

RESIDENTIAL DEVELOPMENT

The efforts undertaken by the Agency, as described in this Redevelopment Plan update, are intended to encourage the continued residential uses within the redevelopment district and encourage home ownership, fix up and repair.

AFFORDABLE HOUSING

This Redevelopment Plan update identifies the development of new affordable housing as one the Redevelopment Plan's Focus Area. The Plan seeks to continue the Agency's existing affordable housing programming (rehabilitation programs, painting and driveway improvement programs) while increasing support for existing public housing and affordable housing facilities within the CRA. The Agency anticipates coordinating the implementation of its affordable housing activities with the Orange County Housing for All initiative activities.

This Redevelopment Plan update also supports the identification of potential sites for the development of affordable owner-occupied housing in concert with community housing development agencies (Habitat for Humanity, Hannibal Square Land Trust, Winter Park Housing Authority, etc.). Programming that enhances the buying power of the low and moderate-income homebuyers are also proposed within this Redevelopment Plan update.

ENVIRONMENTAL QUALITY

Drainage - Infrastructure improvements to address localized flooding issues have been identified in this Redevelopment Plan update. These include improvement to the stormwater collection and conveyance systems within the CRA. These improvements are to be provided concurrently with streetscape improvements and will be consistent with low-impact design techniques to minimize and mitigate potential drainage impacts upon the Winter Park lake system.

Vegetation - No loss of vegetation is expected due to the implementation of this Redevelopment Plan update. Additional street trees, open spaces and refurbished and refreshed green spaces are proposed within this Redevelopment Plan update.



Noise - It is anticipated that construction activities may cause a temporary increase in local noise levels, however, these activities will occur during normal working hours and should not create a hardship for local residents and businesses.

Water Quality - Improvement to the stormwater collection and conveyance systems within the CRA have been identified as potential projects in this Redevelopment Plan update. Improving the ability of residents and business to connect to available sanitary sewer services is identified within this Redevelopment Plan update. Improvements to the stormwater drainage system infrastructure and reduced use of septic tank systems are anticipated to have a positive impact upon water quality in the Winter Park's lakes system.

Air Quality - The implementation of this Redevelopment Plan update does not involve the addition of any anticipated point sources of air pollution that would require State or Federal permits. Proposed construction activities that occur as a part of project development or redevelopment activities will be a source of airborne dirt and dust. Dust control mitigation measures may be employed during these activities. Traffic circulation and pedestrian mobility improvements should provide long-term benefits for the air quality in the redevelopment area by increasing the efficiency of traffic flow and decreasing dependency on the automobile for shorter trips in town.

TRANSPORTATION

This Redevelopment Plan update proposes streetscape improvements, pedestrian improvements and improved bicyclist amenities throughout the CRA. These projects will maintain or improve downtown traffic circulation and parking

as well as the flow of regional through traffic while enhancing the pedestrian character of the district. Future streetscaping projects will emphasize the provision of enhanced pedestrian facilities and bicycle facilities. While regional traffic capacity is maintained, the pedestrian environment will be enhanced, and bicycle facilities expanded. Neighborhood revitalization incorporating new local employment is expected to provide some relief to traffic congestion in the community by fostering the development of traditional neighborhood characteristics.

The closer proximity between various land uses encourages pedestrian, rather than automobile, trips. The Agency in close coordination with the City will utilize maintenance of traffic (MOT) and maintenance of business (MOB) plans to manage traffic flow and to ensure easy access to local businesses during construction periods.

POLICE AND FIRE

This Redevelopment Plan update supports the use of Community Oriented Policing (COPs) programs and Crime Prevention Through Environmental Design (CPTED) planning and design principles during neighborhood planning and when reviewing new private sector development. The Winter Park Police and Fire & Rescue Departments currently provide high quality law enforcement and fire safety and rescue services. The Plan endorses the use of improved street lighting and sidewalks in residential areas to address residents' concerns of potential crimes of opportunity.

Additionally, by reducing the number of unsafe, deteriorating, vacant, or poorly maintained structures the potential for fire is proportionally decreased. This supports the City's capacity for the provision of Fire & Rescue services.

SCHOOL POPULATION

Potential housing development and population growth within the CRA are not anticipated to significantly increase the amount of school age children. The population growth of Winter Park has been relatively flat. Winter Park has a 2024 population of 29,882. Winter Park is currently growing at a rate of 0.11% annually but its population has decreased by -0.44% since the most recent census, which recorded a population of 30,013 in 2020. While significant increases in the population of school age children are not anticipated within the CRA, population trends will be monitored for potential changes in this trend.

EMPLOYMENT

The long-term implementation of this Redevelopment Plan update is anticipated to increase employment activities within the CRA and increase employment opportunities for the residents of the redevelopment area. Small business development is a key factor to providing a stronger, more diverse employment base that is more resistant to fluctuating economic cycles and decisions regarding capital mobility. This Redevelopment Plan update supports the establishment and revitalization of neighborhood commercial, retail, hospitality and office uses in appropriate locations throughout the community redevelopment area.

SECTION 5.2

COMMUNITY REDEVELOPMENT PLAN REQUIREMENTS

In a very simply described and summarized process for adopting and amending a community redevelopment plan, it is necessary that a local government and its Agency evaluate the physical, social and economic attributes of a specific area and make a determination that it satisfies multiple criteria. This determination would allow the local government to adopt and implement a redevelopment strategy and utilize all the powers available to its Agency.

Toward assuring compliance with the larger mission and responsibilities of the Agency and an implementable redevelopment plan, the Redevelopment Act outlines both the contents of the legally sufficient redevelopment plan and the general framework for its adoption. The particulars of this 2024 Winter Park CRA Redevelopment Plan update and the means by which it will be adopted, like its predecessor, adhere to the current legal requirements.

The Redevelopment Act, according to Chapter 163.360, Florida Statutes, prescribes that each adopted plan:

- a. *Conform to the comprehensive plan for the county or municipality as prepared by the local planning agency under the Community Planning Act.*
- b. *Be sufficiently complete to indicate such land acquisition, demolition and removal of structures, redevelopment, improvements, and rehabilitation as may be proposed to be carried out in the community redevelopment area; zoning and planning changes, if any; land uses; maximum densities; and building requirements.*
- c. *Provide for the development of affordable housing in the area or state the reasons for not addressing in the plan the development of affordable housing in the area. The county, municipality, or community redevelopment agency shall coordinate with each housing authority or other affordable housing entities functioning within the geographic boundaries of the redevelopment area, concerning the development of affordable housing in the area.*

The Redevelopment Act, according to Chapter 163.362, Florida Statutes, prescribes that each community redevelopment plan shall:

- i. *Contain a legal description of the boundaries of the community redevelopment area and the reasons for establishing such boundaries shown in the plan.*
- ii. *Show by diagram and in general terms:*
 - a. *The approximate amount of open space to be provided and the street layout.*
 - b. *Limitations on the type, size, height, number, and proposed use of buildings.*
 - c. *The approximate number of dwelling units.*
 - d. *Such property as is intended for use as public parks, recreation areas, streets, public utilities, and public improvements of any nature.*
- iii. *If the redevelopment area contains low or moderate income housing, contain a neighborhood impact element which describes in detail the impact of the redevelopment upon the residents of the redevelopment area and the surrounding areas in terms of relocation, traffic circulation, environmental quality, availability of community facilities and services, effect on school population, and other matters affecting the physical and social quality of the neighborhood.*
- iv. *Identify specifically any publicly funded capital projects to be undertaken within the community redevelopment area.*

- v. *Contain adequate safeguards that the work of redevelopment will be carried out pursuant to the plan.*
- vi. *Provide for the retention of controls and the establishment of any restrictions or covenants running with land sold or leased for private use for such periods of time and under such conditions as the governing body deems necessary to effectuate the purposes of this part.*
- vii. *Provide assurances that there will be replacement housing for the relocation of persons temporarily or permanently displaced from housing facilities within the community redevelopment area.*
- viii. *Provide an element of residential use in the redevelopment area if such use exists in the area prior to the adoption of the plan or if the plan is intended to remedy a shortage of housing affordable to residents of low or moderate income, including the elderly, or if the plan is not intended to remedy such shortage, the reasons therefore.*
- ix. *Contain a detailed statement of the projected costs of the redevelopment, including the amount to be expended on publicly funded capital projects in the community redevelopment area and any indebtedness of the community redevelopment agency, the county, or the municipality proposed to be incurred for such redevelopment if such indebtedness is to be repaid with increment revenues.*
- x. *Provide a time certain for completing all redevelopment financed by increment revenues. Such time certain shall occur no later than 30 years after the fiscal year in which the plan is approved, adopted, or amended pursuant to s. 163.361(1). However, for any agency created after July 1, 2002, the time certain for completing all redevelopment financed by increment revenues must occur within 40 years after the fiscal year in which the plan is approved or adopted.*

This 2024 Winter Park CRA Redevelopment Plan update documents required compliance with Chapter 163.

To fulfill its many responsibilities, the Agency has many powers. These enumerated powers acknowledge the status of the Agency as a functioning governmental entity but one that stands apart in its supportive mission of the CRA. These powers tend to reaffirm the Agency's specific duties in the pursuit of development and redevelopment while separating its financial obligations from those of the associated general government.

These enumerated powers for the Agency as outlined in Chapter 163.0370 include, but are not limited to:

- To make and execute contracts and other instruments necessary or convenient to the exercise of its powers under this part.
- To disseminate slum clearance and community redevelopment information.
- To undertake and carry out community redevelopment and related activities within the community redevelopment area.
- To provide, or to arrange or contract for, the furnishing or repair by any person or agency, public or private, of services, privileges, works, streets, roads, public utilities, or other facilities for or in connection with a community redevelopment; to install, construct, and reconstruct streets, utilities, parks, playgrounds, and other public improvements; and to agree to any conditions that it deems reasonable and appropriate which are attached to federal financial assistance and imposed pursuant to federal law relating to the determination of prevailing salaries or wages or compliance with labor standards, in the undertaking or carrying out of a community redevelopment and related activities, and to include in any contract let in connection with such redevelopment and related activities or provisions to fulfill such of the conditions as it deems reasonable and appropriate.

Although any associated general-purpose governments and any of its property owners or citizens as tax payers are intended to benefit from the activities of the Agency or the CRA, they are insulated from its financial obligations. Further, certain operating and capital expenses of an associated general government, are not to be absorbed through funds flowing into the Winter Park CRA and its Redevelopment Trust Fund. Despite that insularity, the CRA exports many financial and community benefits well beyond its legally defined boundaries.

SECTION 5.3 COMMUNITY REDEVELOPMENT PLAN APPROVAL

In accordance with Chapter 163.360, Florida Statutes, the Agency shall submit any Redevelopment Plan it recommends for approval together with its written recommendations, to the local planning agency and then to the Winter Park City Commission. The Agency Governing Board (City Commission) shall

hold a public hearing on the Plan after public notice thereof by publication in a newspaper having a general circulation in the area of operation of the county or municipality. The notice shall describe the time, date, place, and purpose of the hearing, identify generally the Redevelopment area covered by the Plan, and outline the general scope of the Redevelopment Plan under consideration.

Following such a hearing, the governing board may approve the Plan therefore if it finds that:

1. A feasible method exists for the location of families who will be displaced from the CRA in decent, safe, and sanitary dwelling accommodations within their means and without undue hardship to such families;
2. The Plan conforms to the overall Goals, Policies and Objectives of the City's adopted Comprehensive Plan;
3. The Plan provides due consideration to the provision of adequate park and recreational areas and facilities that may be desirable for neighborhood improvement, with special consideration for the health, safety, and welfare of children residing in the general vicinity of the site covered by the Plan; and,
4. The Plan will afford for the maximum opportunity, consistent with the sound needs of the county or municipality as a whole, for the rehabilitation or redevelopment of the CRA by private enterprise.

Upon approval by the Winter Park City Commission, the Plan shall be considered in full force and effect for the respective CRA and the City may then cause the Agency to carry out the implementation of the Plan.

SECTION 5.4 DURATION OF THE PLAN

The provisions of the Winter Park CRA Redevelopment Plan shall remain in effect and serve as a guide for the Agency's future redevelopment activities in the designated CRA through 2037.

SECTION 5.5 AMENDMENT OF THE PLAN

The Plan may be modified, changed, or amended at any time by the Winter Park City Commission upon the recommendation of the Agency, provided that if modified, changed, or amended after the lease or sale of property by the Agency, the modification may

be consented to by the developer or redevelopers of such property or his successors or their successors in interest affected by the proposed modification. This means that if a developer acquired title, lease rights, or other form of development agreement from the Agency to a piece of property within the CRA with the intention of developing it in conformance with the Plan, any amendment, which might substantially affect their ability to proceed with that development may require their (developer) consent. When considering modifications, changes, or amendments in the Plan, the Agency will take into consideration the recommendations of interested area property owners, residents, and business operators. Any proposed minor changes in the Plan will be communicated by the agency responsible to the affected property owner(s).

SECTION 5.6 SAFEGUARDS AND RETENTION OF CONTROL

The Plan is the guiding document for future development, redevelopment and ancillary programs, projects and activities in and for the CRA. To assure that redevelopment will take place in conformance with the projects, goals and policies expressed in this plan, the Agency will utilize the regulatory devices, instruments and systems used by the City of Winter Park to permit development and redevelopment within its jurisdiction. These regulatory devices, etc., include but are not limited to the adopted Comprehensive Plan, the Land Development Code, the Zoning Code, adopted design guidelines, performance standards and City authorized development review, permitting and approval processes.

In accordance with Florida Statutes and the current Delegation of Authority Resolution and Interlocal Agreements with Orange County Government, the Winter Park City Commission retains the vested authority and responsibility for:

1. The power to grant final approval to Community Redevelopment Plans and modifications.
2. The power to authorize issuance of revenue bonds as set forth in Section 163.385, F.S.
3. The power to approve the acquisition, demolition, removal or disposal of property as provided in Section 163.370(3), F.S. and the power to assume the responsibility to bear loss as provided in Section 163.370(3), F.S.

The Agency Governing Board shall be fully subject to the Florida Sunshine Law and will convene, at publicly noticed meetings, on a regularly scheduled meeting basis in a public forum. The Agency shall file an Annual Report with the State's Auditor General's Office and with the City of Winter Park. This report shall contain a programmatic overview of the activities of the Agency as allowed by the Redevelopment Plan. In addition to an annual audit as part of the City's Comprehensive Annual Financial Report ("CAFR"), the Agency shall also be audited annually by a third-party auditor. The findings of the audit shall be presented at a meeting of the Agency Board and such findings shall be forwarded to the State Auditor General's Office by March 31 of each year for the preceding year, which shall run from October 1 through September 30.

The CAFR and third-party audit of the Agency shall be provided to the City of Winter Park and the City

Clerk's Office for public review and availability. Legal notice in a newspaper of general circulation shall be provided to inform the public of the availability for review of the Annual Audit Report and the Annual Report. The Agency shall provide adequate safeguards to ensure that all leases, deeds, contracts, agreements, and declarations of restrictions relative to any real property conveyed shall contain restrictions and/or covenants to run with the land and its uses, or other provisions necessary to carry out the goals and objectives of the Plan.

SECTION 5.7 SEVERABILITY

Should any provision, section, subsection, sentence, clause, or phrase of this Plan be declared by the courts to be invalid or unconstitutional, such declaration shall not affect validity of the remaining portion or portions of Plan.



Winter Park City Hall

APPENDIX

Appendix A Finding of Necessity for CRA Expansion.....	62
Appendix B Legal Descriptions	122
Appendix C Public Engagement.....	126
Appendix D Detailed Tax Increment Tables.....	130



APPENDIX A

FINDING OF NECESSITY FOR CRA

EXPANSION

APPENDIX B

LEGAL DESCRIPTIONS

ORIGINAL COMMUNITY REDEVELOPMENT AREA 1994 LEGAL DESCRIPTION

AREA LIMITS: Commencing at Center Line of Beloit Avenue and Center Line of Denning Drive; thence southerly to center line of Minnesota Avenue; thence easterly to center line of Seaboard Coast Line Railroad; thence North Easterly along center line of Seaboard Coast Line Railroad to center line of Holt Avenue; thence Easterly ,to 25' South of the East lot line of Lot 16, Block 89 of Town of Winter Park; Misc 3-220; A-67 to 72; B-86-88; thence Northerly along said Lot 107'; thence Easterly 1001' across Lot 15, Block 89, Town of Winter Park to the Southwest corner of Lot 14, Block 89 Town of Winter Park; thence easterly along the South lot lines of Lot 14 thru Lot 3, Block 89 of Town of Winter Park to the Southeast corner of Lot 3, Block 89 of Town of Winter Park; thence easterly to the center line of New York Avenue; thence northerly along the Center line of New York Avenue 35' to a point 25' West of Lot 305 unplatted, thence 125' East across Lot 35 unplatted to a point 7' South. of the southwest corner of Lot 10, Block 88 of Town of. Winter Park; misc 3-220; A67 to 72, B-86 to 88; thence easterly,525' along center line of alley way south of Lots 10 thru Lot 1 to the center line of Park Avenue South; thence northerly along center line of Park Avenue South to center line of Fairbanks Avenue; thence Northeasterly along center line of Fairbanks Avenue to the Center line of Interlachen Avenue; thence Northerly along center line of Interlachen Avenue to the center line of Webster Avenue; thence westerly along center line of Webster Avenue to the center line of the Seaboard Coast Line Railroad; thence northwesterly to the center line of the Seaboard Coastline Railroad to the center line of Pennsylvania Avenue; thence Northerly along center line of Pennsylvania Avenue to a point 25' east of the Southeast corner of Lot 2 of Winter Park Oasis plat book Z-135: thence westerly along the South line of Lot 2 thru Lot B of Winter Park Oasis to a point 94.07' west of the southeast corner of Lot 8 of Winter Park Oasis; thence Northwesterly 77.07' along the Southwest line of Lot 8 and Lot 7 of Winter Park Oasis to the center line of Capen Avenue; thence northerly along center line of Capen Avenue to the center line of Beloit Avenue; thence westerly to the point of beginning.

Source: City of Winter Park, Community Redevelopment Plan Amendment for Expansion Area, Adopted by the City Commission: February 9, 1999.

COMMUNITY REDEVELOPMENT 1999 EXPANSION AREA LEGAL DESCRIPTION

AREA LIMITS: A 173.57 acre tract of land in Winter Park, Florida. The tract is located in Section 1 and 12, Township 22 South, Range 29 East, Orange County, Florida and described metes and bounds as follows. Beginning at the southeast corner of Section 1 a point near the center line of Denning Drive, located and described in the plat of Lake Island Estates, Plat Book M, Page 95 of the official records of Orange County Florida: Thence; South 01 deg.-10'-36" East, 1,430.70 feet with the east line of Section 12, Township 22 South, Range 29 East to its point of intersection with the extended center line in an alley between Blocks A and B of the Fairbanks Park Subdivision as recorded in Plat Book D, Page 36 for an angle point in this description. Thence: North 90 deg.-00'-00" West, 266.37 feet, 7 foot from and parallel to the south line of Block A to an angle point in the center line of said alley for an angle point in this description. Thence; South 76 deg.-08'-13" West 62.82 feet, 7 foot from and parallel to the North line of Block B to an angle point in the center line of said alley for an angle point in this description. Thence; South 89 deg.-00'-00" West, 333.29 feet, 7 foot from and parallel to the south line of Block A to a point in the east line of a 0.491 acre tract and the west line of the 50 foot Ward Avenue Right-of-Way for an angle point in this description. Thence; South 00 deg.-43'-49" East, 141.15 feet with the west Right-of-Way line of Ward Avenue to the Northeasterly corner of Lot 12, Block A of the Oak Crest Subdivision as recorded in the official records in Plat Book L, Page 42 of Orange County, Florida for an angle point in this description.

CONTINUE OF COMMUNITY REDEVELOPMENT 1999 EXPANSION AREA LEGAL DESCRIPTION

Thence; South 90 deg.-00'-00" West, 636.70 feet with the North line of Oak Crest Subdivision, Block A to the Northwest corner of Lot 1, Block A a point on the East Right-of-Way line of Orlando Avenue (US 17-92) for an angle point in this description. Thence; North 01 deg.-01'-00" West, 59.22 feet with the East Right-of-Way line of Orlando Avenue (US 17-92) to its intersection with the extended South line of Lot 25 of the Beverly Park Subdivision as recorded in Plat Book K, Page 45 of the official records of Orange County, Florida for an angle point in this description. Thence; North 90 deg.-00'-00" West, 565.69 feet with the South lines of Lots 25 through 16 to the Northeast corner for an angle point in this description. Thence; North 00 deg.-00'-00" East, 150.00 feet, with the East line of Lot 15 to its northeast corner for an angle point in this description. Thence; North 02 deg.-54'-29" East, 41.50 feet, crossing Fairbanks Avenue, to the Southwest corner of Lot 8, Block 3 of the Killarney Estates Subdivision as recorded in Plat Book L, Page 9 of the official records of Orange County, Florida for an angle point in this description. Thence; North 00 deg.-00'-00" East, 250.00 feet with the East lines of Lots 7 and 15, Block 3 to the Northwest corner of Lot 16 and the South Right-of-Way line of Dallas Avenue for an angle point in this description. Thence; North 21 deg.-07'-30" West, 53.60 feet crossing Dallas Avenue (50' Right-of-Way) to the Southwesterly corner of Lot 8, Block 4 of Killarney Estates, for an angle point in this description. Thence; North 01 deg.-26'-17" East, 75.00 feet, with East line of Lot 7, Block 4, to the Southeast corner of Lot 10, Block 4, for an angle point of this description. Thence; North 43 deg.-53'-59" East, 72.00 with the West line of Lot 8, Block 4 to the Northeast corner of lot 10, Block 4 for an angle point in this description on the West Right-of-Way line of Broadview Avenue. Thence; North 43 deg.-41'-48" East, 50.00 feet, crossing Broadview to the Southwest corner of Lot 1, Block 5 of the Killarney Estates Subdivision for an angle point in this description. Thence; North 43 deg.-46'-48" East, 77.76 feet, with the Southeast line of Lot 2, Block 5, Killarney Estates Subdivision of the Southwest corner of Lot 14, Block 5, and an angle point in this description. Thence; South 88 deg.-36'-33" East, 71.58 feet, with the South line of Lot 14 to the Northeast corner of Lot 1, Block 5 a point on the West Right-of-Way line of Grove Avenue for an angle point in this description. Thence; North 84 deg.-03'-52" East, 50.16 feet, crossing Grove Avenue to the Southwest corner of Lot 8, Block 6, Killarney Estates for an angle point in this description and a point on the East Right-of-Way line of Grover Avenue. Thence; North 90 deg.-00'-00" East, 124.10 feet, with the North line of Lot 7, Block 6 to the Southeast corner of Lot 8, Block 6 for an angle point in this description. Thence; North 01 deg.-27'-56" West, 842.17 feet with the West line of Lots 19 through 24, Block 6, Lots 10 through 13, Block 7 and Lots 4 and 5, Block 8 to the Northeast corner of Lot 3, Block 8 a point on the Block D of the L.A. Chase's Addition of Winter Park as recorded in Plat Book A, Page 73 of the official records of Orange County, Florida for an angle point in this description. Thence; North 88 deg.-55'-23" West, 259.67 feet, with the common lines of Killarney Estates and L.A. Chase Addition to the edge of Lake Killarney for an angle point of this description. Thence; Northwesterly with the meanders of edge of the lake approximately 1,100 feet (North 09 deg.-43'-06" West, 1,071.15) to a point on the South line of Lot 6, Block 6 being 55.32 feet west of its Southeast corner for an angle point in this description. Thence; North 90 deg.-00'-00" East, 355.32 feet, with the North line of Lot 8, Block C to the Southwest corner of Lot 2, Block C of the L.A. Chase's Subdivision for an angle point in this description. Thence; North 00 deg.-33'-00" West, 221.01 feet, with the West lines of Lots 1 and 2, Block C, to the Northeast corner of Lot 3, Block C and a point on the South line of the abandoned Canton Avenue Right-of-Way for an angle point in this description. Thence; North 90 deg.-00'-00" East, 75.01 feet with the North line of Lot 2 and the South line of the abandoned Canton Right-of-Way to its intersection with the extended West line of Lot 3, Block D of the Killarney Shores Subdivision as recorded in Plat Book Q, Page 135 for an angle point in this description. Thence; North 0 deg.-29'-13" West, 584.08 feet with the East line of Lot 1, Block D and

CONTINUE OF COMMUNITY REDEVELOPMENT 1999 EXPANSION AREA LEGAL DESCRIPTION

the :East line of Lots 1 and 16, Block B and the West lines of Blocks C and A to the North Right-of-Way line of Executive Drive (formerly Gay Road) for a point in the South line of the 1.3 acre tract and an angle point in this description. Thence; South 90 deg.-00'-00" West, 252.24 feet, with the North line of Executive Drive to the West line of Marion Drive and its intersection with the Right-of-Way line for an angle point of this description. Thence; North 0 deg.-00'-00" :East, 299.86 feet with the West line of Marion Drive to an angle point of this description. Thence; South 90 deg.-00'-00" :East 364.72 feet with north line on a 0.661 acre tract to the West Right-of-Way line of Orlando Avenue (US 17-92) for an angle point in this description. Thence; North 00 deg.-38'-52" West, 398.36 feet with the West Right-of-Way of Orlando Avenue (US 17-92) to its intersection with the South Right-of-Way line of Webster Avenue as described on Orange County Book 1881, Page 570 for an angle point in this description. Thence; South 89 deg.-32'-19" West, 408.00 feet with the South Right-of-Way line of Webster Avenue to the Southwest corner of the road Right-of-Way described in Orange County Book 1881, Page 570 for an angle point in this description. Thence; North 00 deg.-37'-41" West, 768.86 feet with the West line of Webster Avenue Right-of-Way to the South Right-of-Way line of Lee Road (SR 423) for an angle point in this description. Thence; North 89 deg.-03'-19" East, 165.85 feet with the South Right-of-Way line of Lee Road (SR 423) to its intersection with the extended East Right-of-Way line of Benjamin Avenue as recorded in Plat Book M, Page 97 of the official records of Orange County, Florida for an angle point in this description. Thence; North 00 deg.-56'-41" West 202.20 feet crossing Lee Road and to the Northwest corner of Lot 1, Block A of the Home Acres Subdivision as recorded in Plat Book M, Page 97 of the official records of Orange County, Florida for an angle point within description. Thence; North 89 deg.-34'-39" East, 302.98 feet, with the North lines of Lots 1 through 9, Block A to a point in the East Right-of-Way line of Orlando Avenue (US 17-92) and a point in the West lien of Block 1, of the Haulah Park Subdivision as recorded in Plat Book O, Page 144 of the official records of Orange County, Florida for an angle point in this description. Thence; South 00 deg.-24'-15" East, 339.23 feet, along the East Right-of-Way of Orlando Avenue (US 17-92) to the Southwest corner of Lot 10, Block 1, at the North Right-of-Way line of Quacker Avenue for an angle point in this description. Thence; North 88 deg.-47'-18" East, 637.76 feet, to an angle in Lot 7, 45 foot South of the North line and 138.16 feet West of its Northeast corner of said Lot 7 as recorded in Plat Book A, Page 61, Holden Brothers Addition to Winter Park in the official records of Orange County, Florida, for an angle point of this description. Thence; South 00 deg.-33'-10" East, 588.46 feet, passing the South line of Lot 19, Block Bat 510.46 feet, to the North Right-of-Way of Webster Avenue for an angle point in this description. Thence; South 89 deg.-50'-31" East, 621.57 feet, with the North Right-of-Way line of Webster Avenue to its intersection with the East line of Section 1, Township 22 South, Range 29 South for an angle point in this description. Thence; South 01 deg.-43'-18" East, 2,581.03 feet, with the Section line to the Point of Beginning and containing 173.57 acres of land.

Note: This description written from records of the City of Winter Park Engineering Division, Public Works Department of the City.

Source: City of Winter Park, Community Redevelopment Plan Amendment for Expansion Area, Adopted by the City Commission: February 9, 1999.

[THIS PAGE INTENTIONALLY LEFT BLANK]

APPENDIX C

PUBLIC ENGAGEMENT

PUBLIC ENGAGEMENT

The following provides a summary of the Winter Park CRA Plan update public engagement and outreach program. This program included: (1) An interactive website that provided project specific information about upcoming meetings and also enabled visitors to take an on-line survey and leave comments on an interactive GIS map of the CRA; (2) in-person stakeholder interviews, over multiple days, with local business owners, residents and key thought-leaders; and, (3) an in-person Community Workshop.

WEBSITE

An on-line mechanism (Winter Park CRA Plan update Website) was deployed to provide project specific information and updates and to enable community participation and engagement on a 24 hour and seven-day a week availability. Accessible through the City of Winter Park's website landing page, the Winter Park CRA Plan update website also enabled community engagement and participation by those residents that were unable or did not want to physically attend public events.

The CRA Plan update website included an on-line survey that asked respondents what their concerns were for the CRA and what their aspirations were for the community. The website also included an interactive GIS map where visitors could view and leave comments on a map of the CRA to call-out areas of focus or to identify site-specific issues or concerns. The website has received over one-hundred and fifty (153) visits during the Plan update. Items identified by visitors to the CRA Plan update website included:

- Concerns over the availability of affordable housing
- Neighborhoods being lost to gentrification
- Traffic and Safety Issues
- Local flooding issues

STAKEHOLDER INTERVIEW

The Winter Park CRA Plan update team facilitated two-days of stakeholder interviews with twenty-six (26) various representatives of the Winter Park

CRA community. Stakeholders represented the local business community, various service agencies, residents, affordable housing providers and property owners within the CRA. As the stakeholder interviews progressed, they began to identify recurring themes, concerns and common issues regarding the Winter Park CRA. These initial recurring themes included:

- Housing
- Infrastructure
- Transportation Safety and Mobility
- Small Business and Economic Development

COMMUNITY WORKSHOP

A community workshop was held on August 7th, 2023, from 5:30 to 7:00 pm at the Winter Park Community Center. The workshop began with a presentation focusing on what a Community Redevelopment Area is, the history of the Winter Park Community Redevelopment Area, and the reasons for the CRA Plan update and the value of public engagement and this public workshop.

Public workshops accomplish several important objectives. Most notably the workshops allow residents to interface directly with the project team, sharing their experiences and observations firsthand. Additionally, public workshops can enable residents to better understand how decisions have been made regarding the activities undertaken by the Agency and how residents and workshop attendees can be active participants in developing the future vision for the Winter Park Community Redevelopment Area.

CITY OF WINTER PARK
CRA PLAN UPDATE

WE WANT YOUR INPUT!

JOIN US!
To learn about the City's Community Redevelopment Plan Update and tell us about your community priorities.

COMMUNITY WORKSHOP

Monday, August 7, 5:30 pm - 7:00 pm
Winter Park Community Center
721 West New England Avenue

FOR MORE INFORMATION CONTACT
Kyle Dudgeon, CRA Manager
kdudgeon@cityofwinterpark.org

Scan the code to learn about the project

COMMUNITY WORKSHOP ACTIVITIES

PRIORITY MAPS

Following the CRA information presentation, two activities were held at the workshop in an open-house layout. Participants were able to engage with the activities at their own pace, ask questions and have conversations between residents and the project team throughout the event.

The primary activity for the workshop was a "Priority Map." Seven large-scale maps were displayed in the venue showing the existing CRA area, each of the proposed CRA Expansion areas, and a combination of the existing and proposed areas. Workshop participants were given five blue dot stickers to place on the maps, indicating their perceived priorities. Four major categories were written on the maps:

- Multi-modal transportation improvements (sidewalks, paths, non-auto improvements)
- Infrastructure improvements (sanitary sewer, stormwater, lighting)
- Attainable housing
- Small business/entrepreneur assistance

Stickers could be placed directly underneath these categories to indicate a priority. Alternatively, if a community member's priority did not fit neatly into a category, a dot sticker could be placed directly on the map with a brief written explanation.



QUESTIONNAIRE

As workshop participants entered the room and signed in, they were given a brief questionnaire. The questionnaire asked, "What new projects or programs would you like to see implemented?" with an open response section and "What projects or programs should the Agency make priorities?" with the following options:

- Multi-modal transportation improvements (sidewalks, paths, non-auto improvements)
- Infrastructure improvements (sanitary sewer, stormwater, lighting)
- Attainable housing
- Small business/entrepreneur assistance

OPEN DISCUSSION/Q&A

An open discussion and Q&A session followed the PowerPoint presentation. There were a few questions regarding the funding mechanisms for the CRA, to which the project team discussed the use of a Tax Increment Trust Fund and Tax Increment Financing. Conversations ensued about the operational timeframe of the Agency and how coordination with Orange County Government is needed. A thoughtful discussion regarding the differences between "affordable" and "attainable" housing was held, specifically noting the Orange County Housing for All initiative and how the Agency should support the creation additional affordable housing inventory. This discussion was integral to several community members' priorities and helped clarify the definitions.

Following the conversation, the project team amended the "Priority Maps" to reflect "affordable housing" as opposed to "attainable housing."

PRIORITY MAP – EXISTING CRA BOUNDARY

The category, “affordable housing” received the most blue dot stickers (13 dots). Multi-modal transportation improvements (10 dots) and infrastructure improvements (7 dots) were also viewed as high-priority areas. Write-in comments included increased lighting in the residential areas, beautification around Lake Rose, and additional single-family housing in parcels that are currently vacant.

The top three priorities identified were affordable housing, infrastructure improvements, and multi-modal transportation improvements. Other priorities identified included beautification and pedestrian-oriented shopping centers along Orlando Ave.

PRIORITY MAP – ORLANDO AVENUE CORRIDOR (PROPOSED CRA EXPANSION AREA)

Multi-modal transportation improvements were highlighted as the priority (4 dots) if the Orlando Avenue Commercial Corridor expansion area were to be added to the CRA area. The write-in comments were focused on pedestrian safety and mobility. They included, requesting additional sidewalks and flashing pedestrian crossing signals across US 17-92. The top three priorities identified were multi-modal transportation improvements (4 dots), infrastructure improvements (1 dot), and affordable housing (1 dot). Other priorities include connecting existing businesses into Seven Oaks Park to increase walkability. **The Orlando Avenue Corridor area was not added to the CRA area.**

PRIORITY MAP – FAIRBANKS AVENUE (PROPOSED CRA EXPANSION AREA)

The Fairbanks Avenue area saw a wide distribution of prioritization. Multi-modal transportation improvements (9 dots), including traffic calming were generally popular priorities. Write-ins for

both multi-modal transportation and infrastructure improvements complimented each other: Stormwater improvements increase the viability of on-street parking and can lead to a “park and walk” type of neighborhood in the area. Other write-in comments highlighted the residents’ approval of the existing zoning boundaries: notes commented to keep the residential sections residential and the keep the O-1 zoned properties O-1. West Fairbanks Avenue, in particular, was highlighted as an area to have small businesses incentivized with affordable housing surrounding the small businesses. The top three priorities identified were multi-modal transportation improvements (9 dots), affordable housing (7 dots), and infrastructure improvements (7 dots). Other priorities included small business incentives and improved streetscapes. **The Fairbanks Avenue Corridor area was added to the CRA area.**

PRIORITY MAP – LEE ROAD (PROPOSED CRA EXPANSION AREA)

The Lee Road responses focused heavily into housing supply. The community members’ input was advocating not only for the creation of additional affordable housing, but also for increased upkeep and renewal of the existing stock (8 dots). The proposed expansion area contains property owned by the City of Winter Park Housing Authority used for income-based housing, with one note indicating a preference to see another Housing Authority-owned property in the southeast section of the expansion area, near the Center of Winter Park commercial area.


The top priorities identified were affordable housing (8 dots) and infrastructure improvements (4 dots). These priorities encompassed all the recommendations for this area. **The Lee Road Corridor area was not added to the CRA area.**



PRIORITY MAP – COMBINED EXISTING AND EXPANDED CRA AREA

This map asked the residents to consider a scenario where the CRA is expanded to include all three proposed areas. The results were evenly split between affordable housing (11 dots), infrastructure improvements (10 dots), and multi-modal transportation improvements (9 dots). Several comments indicated the need for maintenance, both of the affordable housing stock as well as the street systems.

The top priorities identified were affordable, attainable, and market rate housing (11 dots), infrastructure (10 dots), and multi-modal transportation (9 dots). Other priorities include an I-4 to Park Ave. consistent with the charm of Winter Park, general maintenance, and traffic calming.

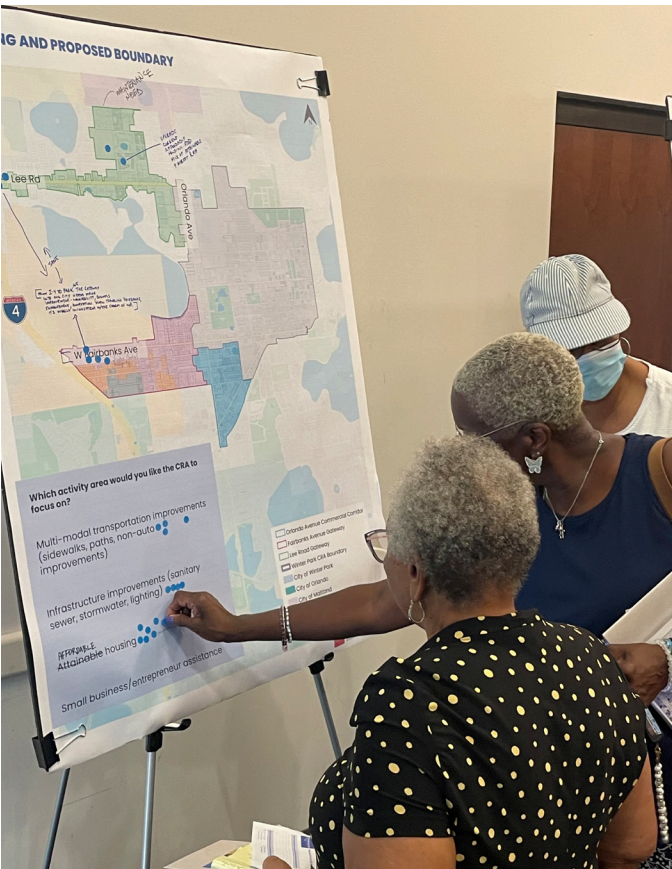

QUESTIONNAIRE

The questionnaire functions as a supplement to the priority map activity, providing space for community members to expand on what new projects they would like to see implemented. There is also a section to identify the general priority areas for the CRA – the same categories from the priority map were utilized.

Many responses called for increased spending on affordable housing. Of these, comments were split between creating additional affordable housing and investing in refurbishing the existing stock. There were also a number of residents who identified infrastructure as high priority. While some focused on sewer and electrical infrastructure, the majority addressed the trouble with stormwater and drainage the community has been facing.

The residents hoping to see the commercial/ areas flourish specified their preference for small businesses. Incubators were a popular idea to aid small or minority-owned businesses. Finally, there was a series of responses encouraging increasing pedestrian safety through lighting and crosswalks. Other comments requested increased parking downtown and increasing walkability within the CRA.

The general priority areas identified by workshop participants, and the relative priority amongst respondents is shown in the adjacent table. The two leading priorities for workshop participants were Affordable/Attainable Housing and Infrastructure Improvements.

Potential Priorities	Votes	Rank
Affordable/ Attainable Housing	11	1-T
Infrastructure Improvements	11	1-T
Small Business/Entrepreneur Assistance	7	2
Multi-Modal Transportation Improvements	6	3

PUBLIC ENGAGEMENT SUMMARY

The direction received through the Public Engagement activities indicated that Affordable Housing, Infrastructure Improvements (Localized flooding, sanitary sewer connections), Small-Business support and development and Public Safety (Multi-modal transportation improvements and lighting) are the community’s priorities within the Winter Park Community Redevelopment Area.

APPENDIX D

DETAILED TAX INCREMENT TABLES

Table D1. Summary of TIF Revenue Projections, Existing Winter Park CRA, High Scenario

FY	Total Taxable Value	Base Year Value ⁽¹⁾	Tax Increment	County Contribution at 95% ^(2,3)	City Contribution at 95% ⁽²⁾	Total Annual TIF Revenues	Rebate (Returned to the County)
2024	\$ 1,508,399,800	\$ 263,191,805	\$ 1,245,208,000	\$ 4,278,700	\$ 4,841,000	\$ 9,119,600	\$ 967,300
2025	1,591,191,300	263,191,805	1,327,999,500	4,485,500	5,137,000	9,670,900	1,109,300
2026	1,676,979,800	263,191,805	1,413,788,000	4,861,900	5,577,600	10,544,700	1,094,300
2027	1,765,885,700	263,191,805	1,502,693,900	5,124,800	6,042,500	11,336,600	1,206,000
Agency's Sunset Date (2027) sub-total			\$ 5,489,689,400	\$ 18,750,900	\$ 21,598,100	\$ 40,671,800	\$ 4,376,900
2028	1,858,034,400	263,191,805	1,594,842,600	5,399,400	6,532,900	12,174,100	1,319,600
2029	1,953,556,600	263,191,805	1,690,364,800	5,686,000	7,049,800	13,059,100	1,435,400
2030	2,052,588,700	263,191,805	1,789,396,900	5,985,200	7,594,300	13,994,100	1,553,500
2031	2,155,272,900	263,191,805	1,892,081,100	6,202,000	8,167,500	14,882,700	1,769,300
2032	2,261,757,500	263,191,805	1,998,565,700	6,558,300	8,770,700	15,956,100	1,861,600
2033	2,372,197,000	263,191,805	2,109,005,200	6,931,300	9,404,900	17,090,000	1,953,900
2034	2,475,701,900	263,191,805	2,212,510,100	7,109,700	9,768,100	17,745,500	2,211,500
2035	2,582,993,900	263,191,805	2,319,802,100	7,292,800	10,139,700	18,420,800	2,480,400
2036	2,694,225,900	263,191,805	2,431,034,100	7,481,000	10,519,900	19,116,800	2,760,900
2037	2,809,557,600	263,191,805	2,546,365,800	7,674,100	10,909,100	19,834,300	3,053,600
10-Year Total⁽⁴⁾			\$ 20,583,968,400	\$ 66,319,800	\$ 88,856,900	\$ 162,273,500	\$ 20,399,700

Table D2. Summary of TIF Revenue Projections, Existing Winter Park CRA, Moderate Scenario

FY	Total Taxable Value	Base Year Value ⁽¹⁾	Tax Increment	County Contribution at 95% ^(2,3)	City Contribution at 95% ⁽²⁾	Total Annual TIF Revenues	Rebate (Returned to the County)
2024	\$ 1,508,399,800	\$ 263,191,805	\$ 1,245,208,000	\$ 4,278,700	\$ 4,841,000	\$ 9,119,700	\$ 967,300
2025	1,591,191,300	263,191,805	1,327,999,500	4,508,000	5,162,800	9,670,800	1,086,800
2026	1,676,979,800	263,191,805	1,413,788,000	4,791,100	5,496,400	10,287,500	1,165,100
2027	1,765,885,700	263,191,805	1,502,693,900	4,954,800	5,842,000	10,796,800	1,376,000
Agency's Sunset Date (2027) sub-total			\$ 5,489,689,400	\$ 18,532,600	\$ 21,342,200	\$ 39,874,800	\$ 4,595,200
2028	1,858,034,400	263,191,805	1,594,842,600	5,124,400	6,200,200	11,324,600	1,594,600
2029	1,953,556,600	263,191,805	1,690,364,800	5,300,300	6,571,600	11,871,900	1,821,100
2030	2,052,588,700	263,191,805	1,789,396,900	5,482,600	6,956,600	12,439,200	2,056,100
2031	2,155,272,900	263,191,805	1,892,081,100	5,585,600	7,355,800	12,941,400	2,385,700
2032	2,261,757,500	263,191,805	1,998,565,700	5,809,900	7,769,800	13,579,700	2,610,000
2033	2,372,197,000	263,191,805	2,109,005,200	6,042,600	8,199,100	14,241,700	2,842,600
2034	2,475,701,900	263,191,805	2,212,510,100	6,260,600	8,601,500	14,862,100	3,060,600
2035	2,582,993,900	263,191,805	2,319,802,100	6,486,600	9,018,700	15,505,300	3,286,600
2036	2,694,225,900	263,191,805	2,431,034,100	6,720,900	9,451,100	16,172,000	3,521,000
2037	2,809,557,600	263,191,805	2,546,365,800	6,963,900	9,899,500	16,863,400	3,763,800
10-Year Total⁽⁴⁾			\$ 20,583,968,400	\$ 59,777,400	\$ 80,023,900	\$ 139,801,300	\$ 26,942,100

Sources: FDOR; Orange County Property Appraiser; City of Winter Park; GAI Consultants. Notes: "Existing Winter Park CRA" refers to CRA I and CRA II combined. Totals may not add due to rounding. (1) Assumes 1994 base year of \$194,097,285 and 1999 base year of \$69,094,520. (2) Applies millage rate of 4.4347 for the County and 4.0923 for the City. (3) Reflects County Contribution at 95% after the interlocal agreement rebate, shown in the table as "Rebate (Returned to the County)", is applied. (4) The years following sunset are provided for reference in a future evaluation of extending the Agency's current sunset date, 2027; therefore, the 10-Year Total reflects the projection period from 2028 to 2037.

Table D3. Summary of TIF Revenue Projections, Existing Winter Park CRA, Low Scenario

FY	Total Taxable Value	Base Year Value ⁽¹⁾	Tax Increment	County Contribution at 95% ^(2,3)	City Contribution at 95% ⁽²⁾	Total Annual TIF Revenues	Rebate (Returned to the County)
2024	\$ 1,508,399,800	\$ 263,191,805	\$ 1,245,208,000	\$ 4,278,700	\$ 4,841,000	\$ 9,119,600	\$ 967,300
2025	1,591,191,300	263,191,805	1,327,999,500	4,485,500	5,137,000	9,622,500	1,109,300
2026	1,676,979,800	263,191,805	1,413,788,000	4,743,300	5,441,600	10,184,900	1,212,900
2027	1,765,885,700	263,191,805	1,502,693,900	4,880,800	5,754,800	10,635,700	1,450,000
Agency's Sunset Date (2027) sub-total			\$ 5,489,689,400	\$ 18,388,300	\$ 21,174,400	\$ 39,562,700	\$ 4,739,500
2028	1,858,034,400	263,191,805	1,594,842,600	5,022,700	6,077,100	11,099,900	1,696,300
2029	1,953,556,600	263,191,805	1,690,364,800	5,169,100	6,408,900	11,578,100	1,952,300
2030	2,052,588,700	263,191,805	1,789,396,900	5,320,200	6,750,500	12,070,700	2,218,500
2031	2,155,272,900	263,191,805	1,892,081,100	5,393,000	7,102,200	12,495,300	2,578,300
2032	2,261,757,500	263,191,805	1,998,565,700	5,581,500	7,464,400	13,045,900	2,838,400
2033	2,372,197,000	263,191,805	2,109,005,200	5,776,100	7,837,400	13,613,500	3,109,100
2034	2,475,701,900	263,191,805	2,212,510,100	5,954,500	8,181,000	14,135,600	3,366,700
2035	2,582,993,900	263,191,805	2,319,802,100	6,138,600	8,534,900	14,673,500	3,634,600
2036	2,694,225,900	263,191,805	2,431,034,100	6,328,600	8,899,400	15,227,900	3,913,300
2037	2,809,557,600	263,191,805	2,546,365,800	6,524,600	9,275,000	15,799,500	4,203,100
10-Year Total⁽⁴⁾			\$ 20,583,968,400	\$ 57,208,900	\$ 76,530,800	\$ 133,739,900	\$ 29,510,600

Sources: FDOR; Orange County Property Appraiser; City of Winter Park; GAI Consultants. Notes: "Existing Winter Park CRA" refers to CRA I and CRA II combined. Totals may not add due to rounding. (1) Assumes 1994 base year of \$194,097,285 and 1999 base year of \$69,094,520. (2) Applies millage rate of 4.4347 for the County and 4.0923 for the City. (3) Reflects County Contribution at 95% after the interlocal agreement rebate, shown in the table as "Rebate (Returned to the County)", is applied. (4) The years following sunset are provided for reference in future evaluation of extending the Agency's current sunset date, 2027; therefore, the 10-Year Total reflects the projection period from 2028 to 2037.

Table D4. Summary of TIF Revenue Projections, Expansion Area, High Scenario

FY	Total Taxable Value	Base Year Value ⁽¹⁾	Tax Increment	County Contribution at 95% ^(2,3)	City Contribution at 95% ⁽²⁾	Total Annual TIF Revenues	Rebate (Returned to the County)
2024	\$ 264,710,112	\$ 247,392,628	\$ 17,317,500	\$ 73,000	\$ 59,900	\$ 132,900	\$ -
2025	266,676,000	247,392,628	19,283,400	81,200	66,800	148,000	-
2026	276,785,300	247,392,628	29,392,700	126,900	104,200	231,100	-
2027	287,220,800	247,392,628	39,828,200	176,200	144,700	320,900	-
Agency's Sunset Date (2027) sub-total			\$ 105,821,800	\$ 457,300	\$ 375,600	\$ 832,900	\$ -
2028	297,994,800	247,392,628	50,602,200	229,200	188,200	417,400	-
2029	309,119,500	247,392,628	61,726,900	286,100	234,900	521,000	-
2030	320,608,300	247,392,628	73,215,700	347,100	284,900	632,000	-
2031	332,474,800	247,392,628	85,082,200	412,200	338,500	750,700	-
2032	344,733,200	247,392,628	97,340,600	481,900	395,700	877,600	-
2033	357,398,500	247,392,628	110,005,900	556,200	456,700	1,012,900	-
2034	368,259,200	247,392,628	120,866,600	608,000	499,300	1,107,300	-
2035	379,457,900	247,392,628	132,065,300	661,000	542,800	1,203,800	-
2036	391,006,600	247,392,628	143,614,000	715,200	587,500	1,302,700	-
2037	402,918,200	247,392,628	155,525,600	770,600	632,900	1,403,500	-
10-Year Total⁽⁴⁾			\$ 1,030,045,000	\$ 5,067,500	\$ 4,161,400	\$ 9,228,900	\$ -

Sources: FDOR; Orange County Property Appraiser; City of Winter Park; GAI Consultants. Notes: "Existing Winter Park CRA" refers to CRA I and CRA II combined. Totals may not add due to rounding. (1) Assumes 1994 base year of \$194,097,285 and 1999 base year of \$69,094,520. (2) Applies millage rate of 4.4347 for the County and 4.0923 for the City, assumes all parcels located within an incorporated place will contribute at or below the City's millage rate. (3) Reflects County Contribution at 95% after the interlocal agreement rebate, shown in the table as "Rebate (Returned to the County)", is applied. (4) The years following sunset are provided for reference in a future evaluation of extending the Agency's current sunset date, 2027; therefore, the 10-Year Total reflects the projection period from 2028 to 2037.

Table D5. Summary of TIF Revenue Projections, Expansion Area, Moderate Scenario

FY	Total Taxable Value	Base Year Value ⁽¹⁾	Tax Increment	County Contribution at 95% ^(2,3)	City Contribution at 95% ⁽²⁾	Total Annual TIF Revenues	Rebate (Returned to the County)
2024	\$ 264,710,100	\$ 247,392,628	\$ 17,317,500	\$ 73,000	\$ 59,900	\$ 132,900	\$ -
2025	266,676,000	247,392,628	19,283,400	81,200	66,700	147,900	-
2026	276,785,300	247,392,628	29,392,700	123,800	101,700	225,500	-
2027	287,220,800	247,392,628	39,828,200	167,800	137,800	305,600	-
Agency's Sunset Date (2027) sub-total			\$ 105,821,800	\$ 445,800	\$ 366,100	\$ 811,900	\$ -
2028	297,994,800	247,392,628	50,602,200	213,200	175,100	388,300	-
2029	309,119,500	247,392,628	61,726,900	260,100	213,600	473,700	-
2030	320,608,300	247,392,628	73,215,700	308,500	253,300	561,800	-
2031	332,474,800	247,392,628	85,082,200	358,400	294,400	652,800	-
2032	344,733,200	247,392,628	97,340,600	410,100	336,800	746,900	-
2033	357,398,500	247,392,628	110,005,900	463,500	380,600	844,100	-
2034	368,259,200	247,392,628	120,866,600	509,200	418,200	927,400	-
2035	379,457,900	247,392,628	132,065,300	556,400	457,000	1,013,400	-
2036	391,006,600	247,392,628	143,614,000	605,000	496,900	1,101,900	-
2037	402,918,200	247,392,628	155,525,600	655,200	538,100	1,193,300	-
10-Year Total⁽⁴⁾			\$ 1,030,045,000	\$ 4,339,600	\$ 3,564,000	\$ 7,903,600	\$ -

Sources: FDOR; Orange County Property Appraiser; City of Winter Park; GAI Consultants. Notes: "Existing Winter Park CRA" refers to CRA I and CRA II combined. Totals may not add due to rounding. (1) Assumes 1994 base year of \$194,097,285 and 1999 base year of \$69,094,520. (2) Applies millage rate of 4.4347 for the County and 4.0923 for the City, assumes all parcels located within an incorporated place will contribute at or below the City's millage rate. (3) Reflects County Contribution at 95% after the interlocal agreement rebate, shown in the table as "Rebate (Returned to the County)", is applied. (4) The years following sunset are provided for reference in a future evaluation of extending the Agency's current sunset date, 2027; therefore, the 10-Year Total reflects the projection period from 2028 to 2037.

Table D6. Summary of TIF Revenue Projections, Expansion Area, Low Scenario

FY	Total Taxable Value	Base Year Value ⁽¹⁾	Tax Increment	County Contribution at 95% ^(2,3)	City Contribution at 95% ⁽²⁾	Total Annual TIF Revenues	Rebate (Returned to the County)
2024	\$ 264,710,112	\$ 247,392,628	\$ 17,317,500	\$ 73,000	\$ 59,900	\$ 132,900	\$ -
2025	266,676,000	247,392,628	19,283,400	80,800	66,500	147,300	-
2026	276,785,300	247,392,628	29,392,700	122,600	100,700	223,300	-
2027	287,220,800	247,392,628	39,828,200	165,300	135,700	301,000	-
Agency's Sunset Date (2027) sub-total			\$ 105,821,800	\$ 441,700	\$ 362,800	\$ 804,500	\$ -
2028	297,994,800	247,392,628	50,602,200	209,000	171,600	380,600	-
2029	309,119,500	247,392,628	61,726,900	253,700	208,200	461,900	-
2030	320,608,300	247,392,628	73,215,700	299,400	245,800	545,200	-
2031	332,474,800	247,392,628	85,082,200	346,000	284,300	630,300	-
2032	344,733,200	247,392,628	97,340,600	394,000	323,500	717,500	-
2033	357,398,500	247,392,628	110,005,900	443,100	363,800	806,900	-
2034	368,259,200	247,392,628	120,866,600	484,300	397,800	882,100	-
2035	379,457,900	247,392,628	132,065,300	526,600	432,300	958,900	-
2036	391,006,600	247,392,628	143,614,000	569,700	468,000	1,037,700	-
2037	402,918,200	247,392,628	155,525,600	613,900	504,100	1,118,000	-
10-Year Total⁽⁴⁾			\$ 1,030,045,000	\$ 4,139,700	\$ 3,399,400	\$ 7,539,100	\$ -

Sources: FDOR; Orange County Property Appraiser; City of Winter Park; GAI Consultants. Notes: "Existing Winter Park CRA" refers to CRA I and CRA II combined. Totals may not add due to rounding. (1) Assumes 1994 base year of \$194,097,285 and 1999 base year of \$69,094,520. (2) Applies millage rate of 4.4347 for the County and 4.0923 for the City, assumes all parcels located within an incorporated place will contribute at or below the City's millage rate. (3) Reflects County Contribution at 95% after the interlocal agreement rebate, shown in the table as "Rebate (Returned to the County)", is applied. (4) The years following sunset are provided for reference in a future evaluation of extending the Agency's current sunset date, 2027; therefore, the 10-Year Total reflects the projection period from 2028 to 2037.

Prepared By:



618 E. South St.
Suite 700
Orlando, FL 32801
T 407-423-8398
F 407-843-1070

gaiconsultants.com/communitysolutions